

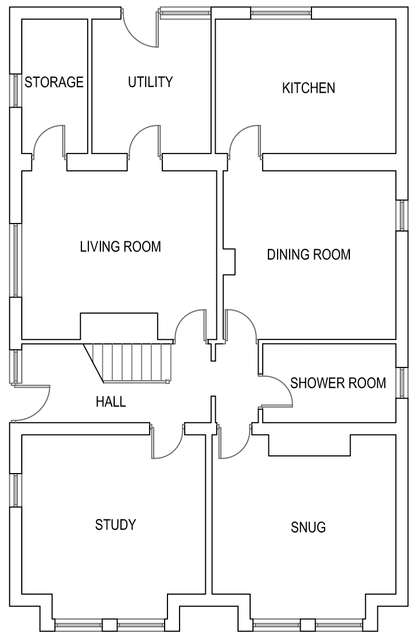


EXISTING GF PLAN 1:100

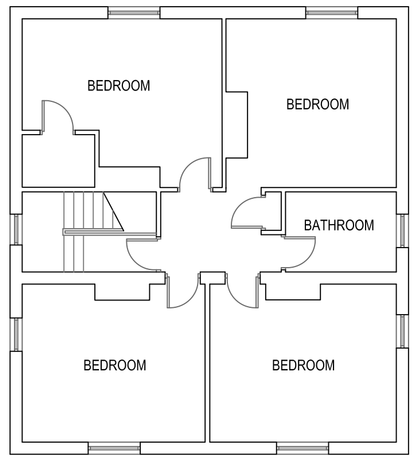

EXISTING FF PLAN 1:100

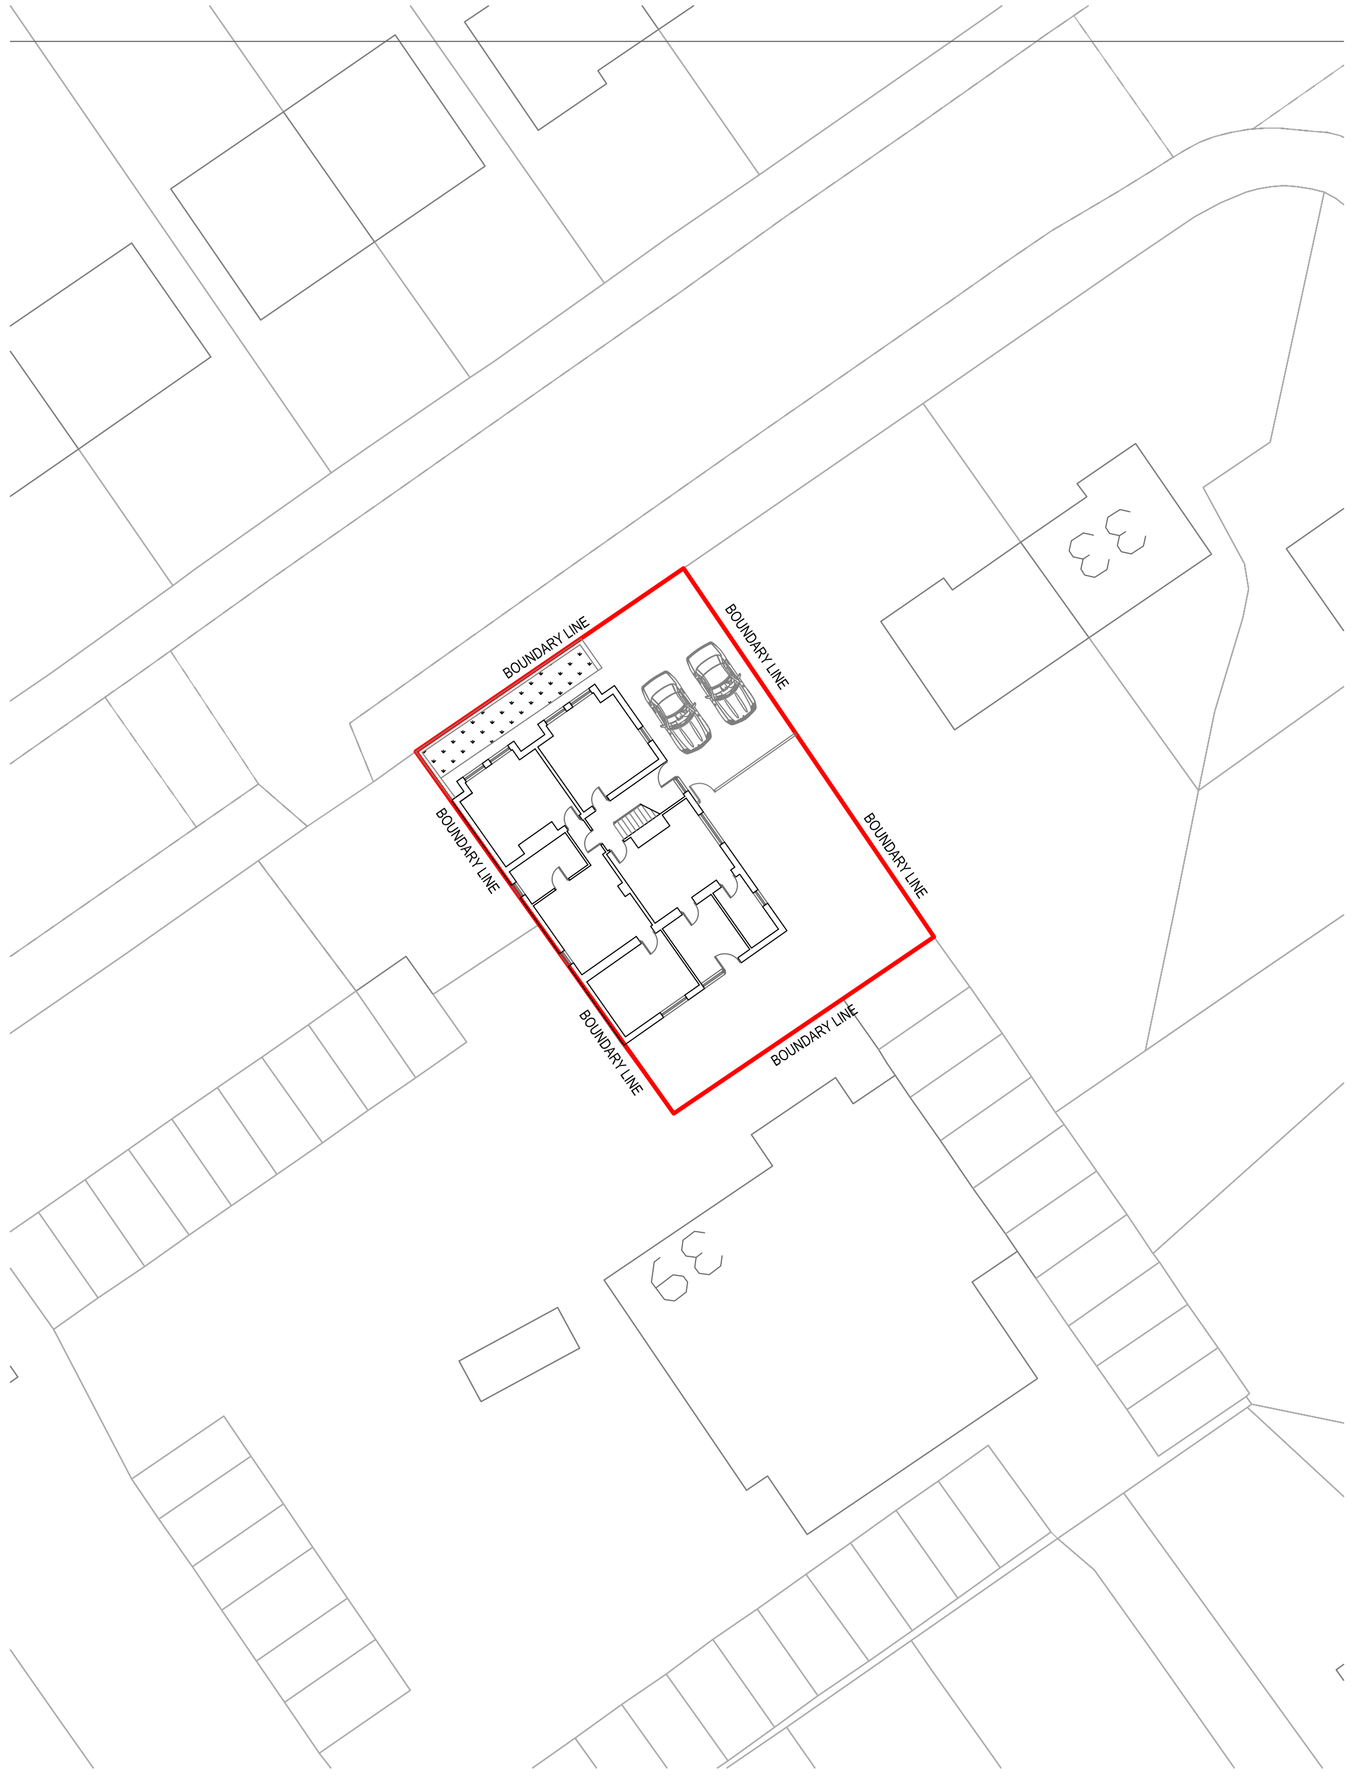

EXISTING SITE PLAN 1:200




EXISTING FRONT ELEVATION 1:100




EXISTING SIDE ELEVATION 1:100



EXISTING SIDE ELEVATION 1:100

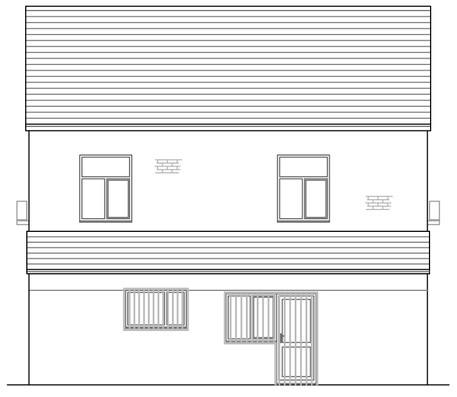

EXISTING REAR ELEVATION 1:100

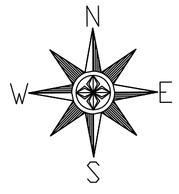

SCALE 0 2 4 6 8 10
0.M 10.M

THIS DRAWING IS FOR PLANNING PURPOSES ONLY

REV B General amendments
REV A General amendments

CONVERSION OF DWELLING INTO 4 No FLATS

37 Rosebank Road
Manchester
M40 2UN

Existing Plans & Elevations

Drawn: CDW
Scale: 1:100 & 1:200 @ A1
Date: July 2024

2828_MAN_01_Planning_Rev_B

CDWP
CD Wilkinson Plans

tel: 07967 522401 email: chris@cdwilkinsonplans.co.uk
5 Highmeadow, Manchester, M26 1YN