

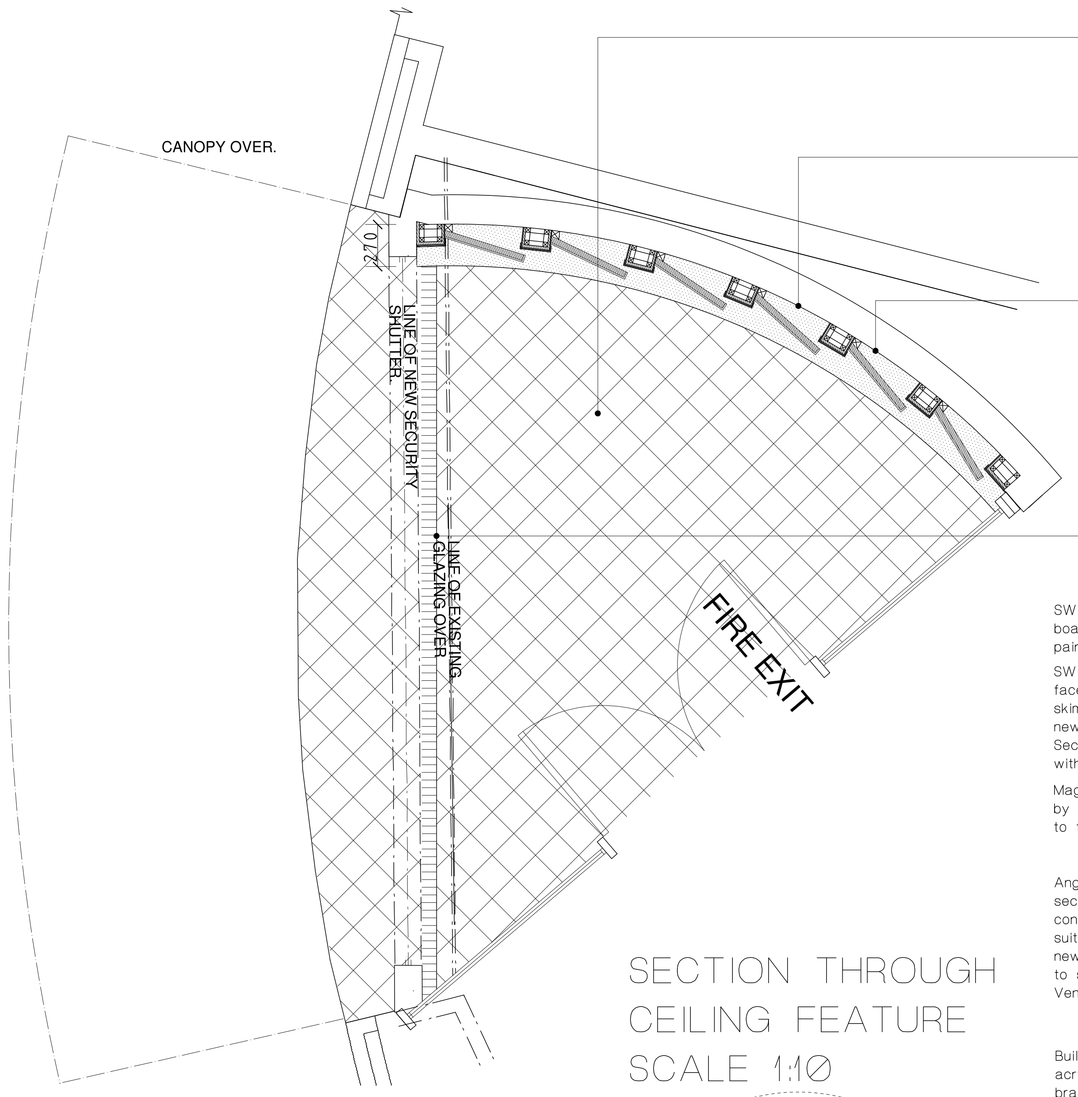


LOBBY FLOOR PLAN
SCALE 1:20

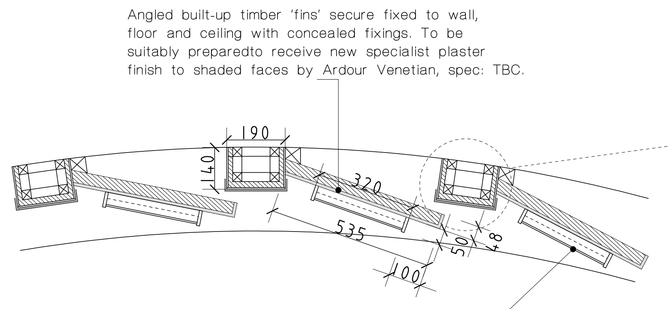


FEATURE WALL PART
SECTION D-D
SCALE 1:10

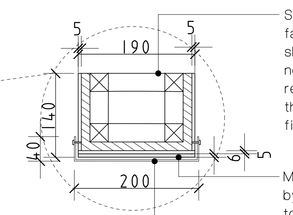


DETAIL
SCALE 1:5




FEATURE WALL DESIGN
REFERENCE IMAGE

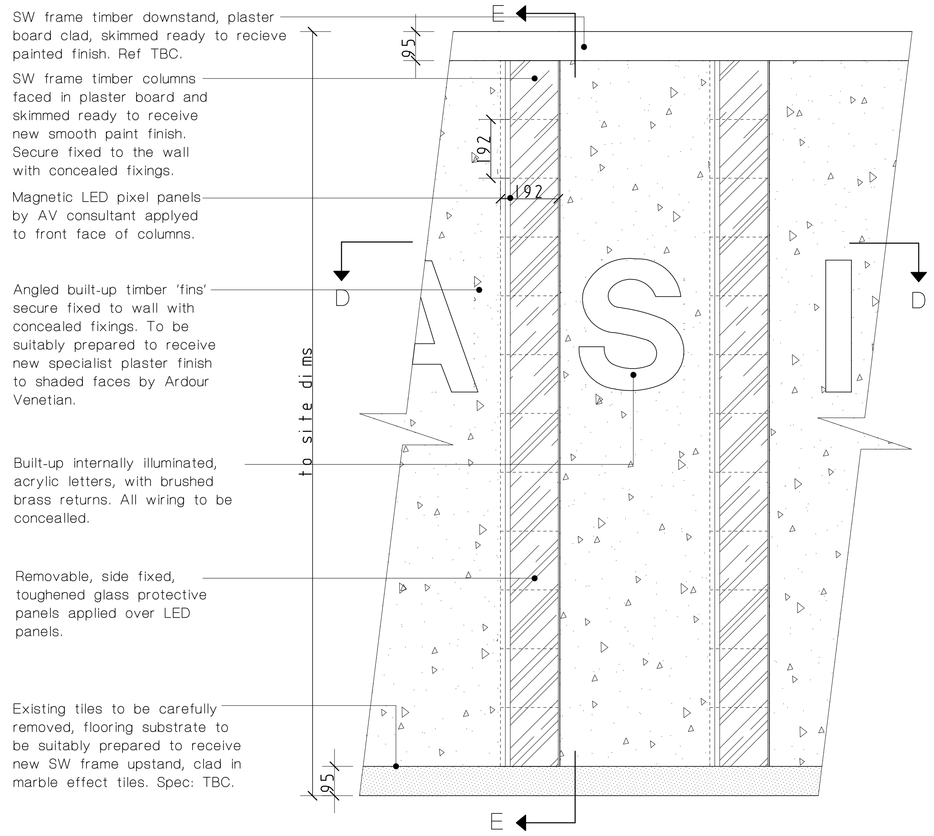


FEATURE WALL
PART ELEVATION
SCALE 1:10

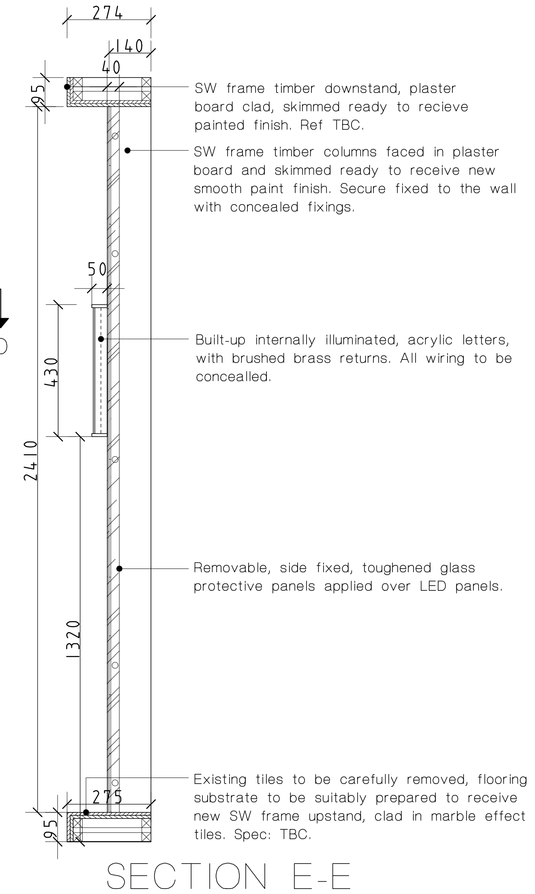

SECTION E-E
SCALE 1:10

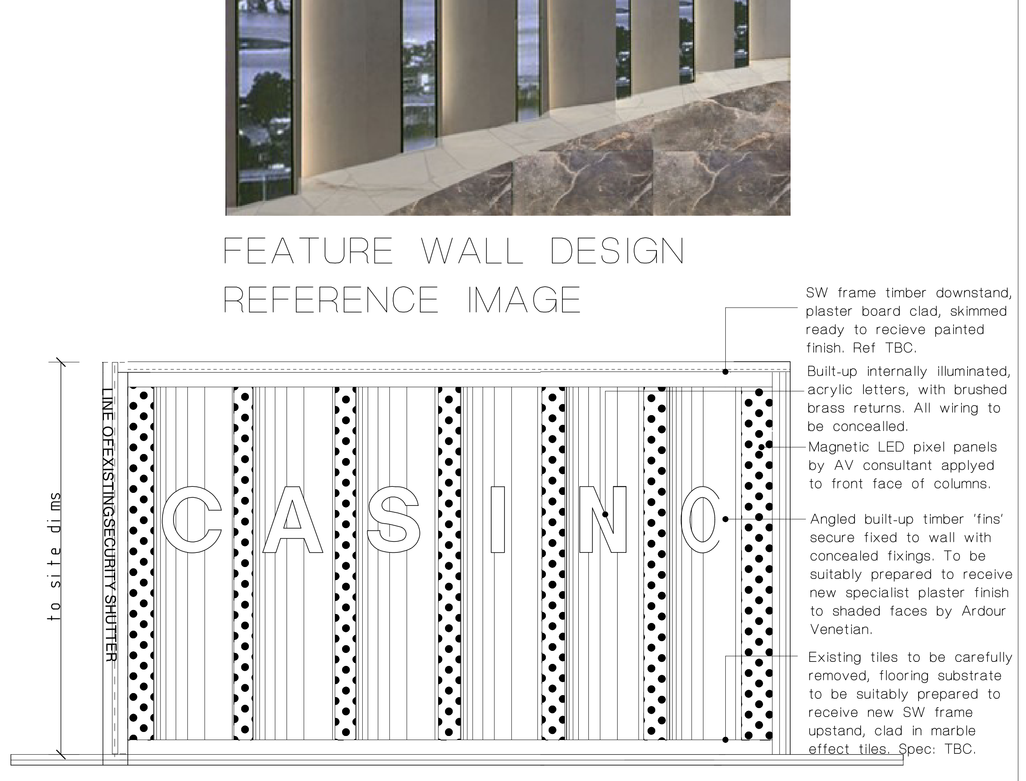

FEATURE WALL ELEVATION A-A
SCALE 1:20

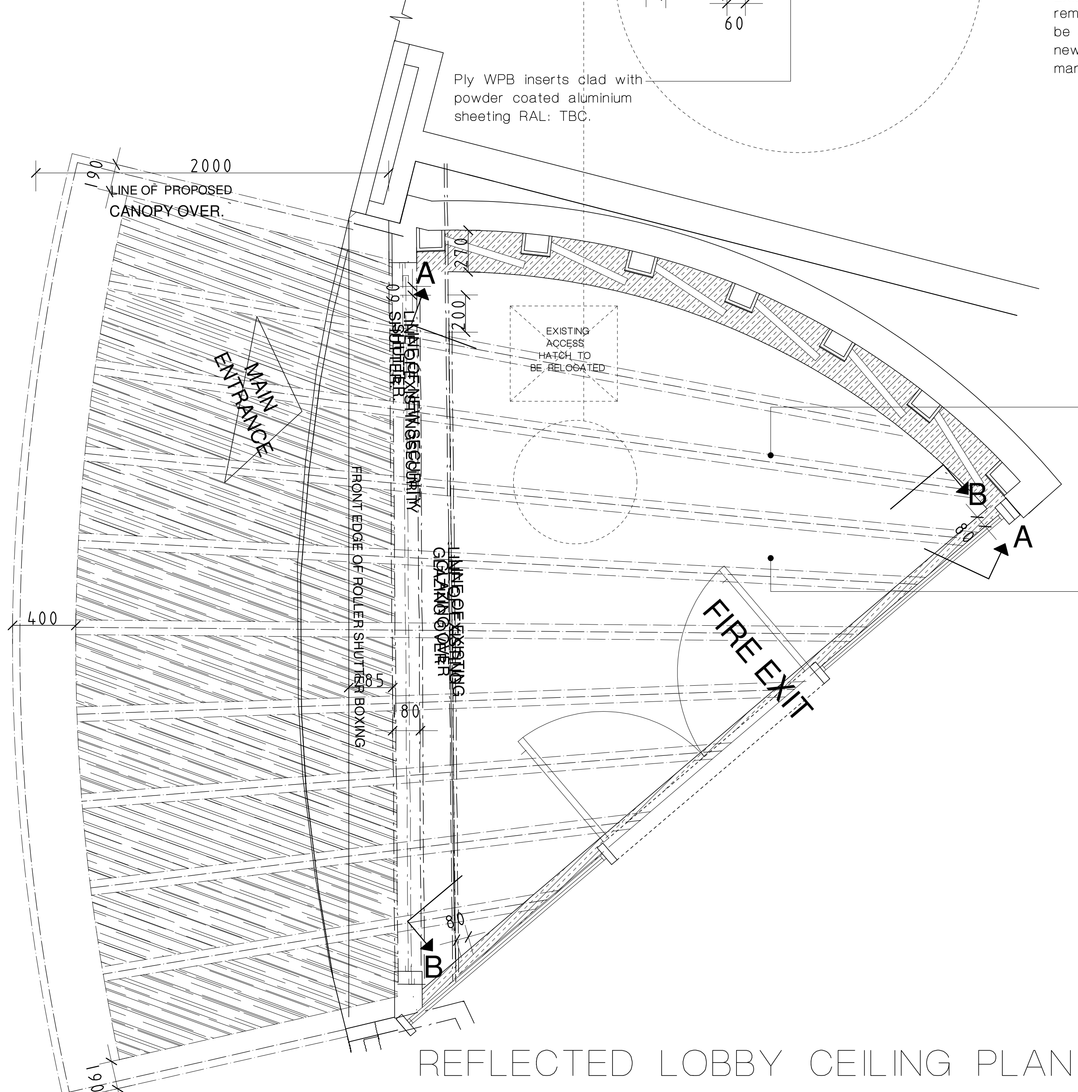


REFLECTED LOBBY CEILING PLAN
SCALE 1:20

NOTE: ALLOWANCE TO BE MADE FOR CAMERA & ACCESS HATCH RELOCATION IN CEILING.

Existing MF ceiling to be suitably prepared to receive new smooth matt paint finish :TBC.
RBG, LED diffused within an aluminium extrusion to be secure fixed at 200mm intervals to MF ceiling.
Ply WPB inserts clad with powder coated aluminium sheeting RAL: TBC.




ENTRANCE DOORS
DESIGN REFERENCE IMAGE

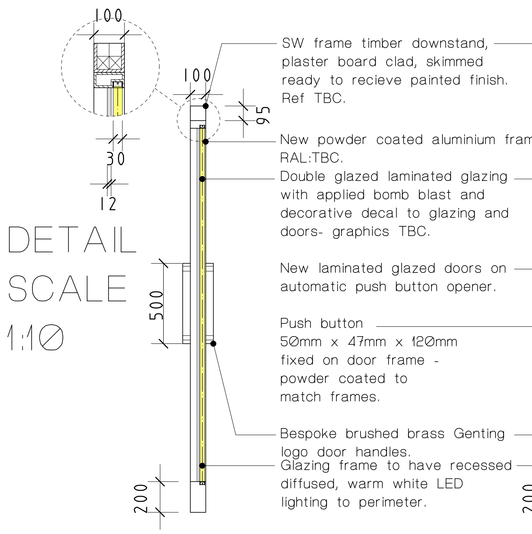

DETAIL
SCALE
1:10

GLAZING SECTION
SCALE 1:20

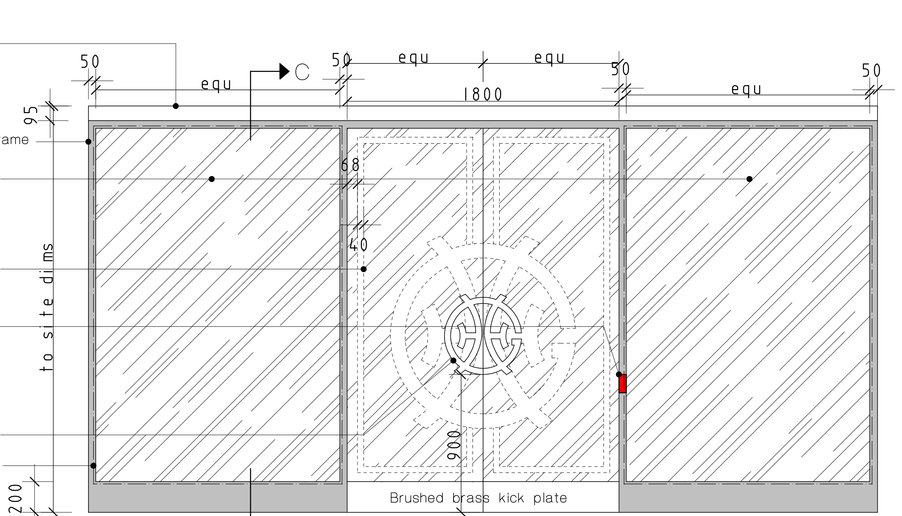

ENTRANCE DOORS AND
GLAZING ELEVATION B-B SCALE 1:20

NOTE: ALL ELECTRICAL ITEMS - LIGHTING
AV EQUIPMENT AND SIGNAGE TO BE IP RATED.

REV:	DESCRIPTION:	INITIAL	DATE:
A	CANOPY REVISED.	TN	22.10.24

PROJECT:	GENTING MANCHESTER			INFORMATION
TITLE:	PROPOSED LOBBY DETAILS.			COMMENT
CLIENT:	GENTING CASINO'S	SCALE:	1:50 @ A0	APPROVAL
DATE:	JULY 2024	DRAWN BY:	TN	TENDER
DRAWING NO.:	5601-24-103	REVISION:	A	CONSTRUCTION

ALL DIMENSIONS TO BE CHECKED ON SITE BEFORE ANY WORK COMMENCES ANY DISCREPANCIES TO BE REPORTED TO THE SUPERVISING DESIGNER

DAKOTA
HOUSE OF DESIGN
1 DINSDALE PLACE
SANDYFORD
NEWCASTLE UPON TYNE
NE2 1BD
UNITED KINGDOM
WWW.DAKOTAHOUSEOFDESIGN.COM
T: +44 (0) 191 261 0261