
NOTES ©

This drawing to be read in accordance with the specification/Bills of Quantities and related drawings.
No Dimensions to be scaled from this drawing. All stated dimensions to be verified on site and the designer notified of any discrepancies.



SITE LOCATION PLAN 1:1250

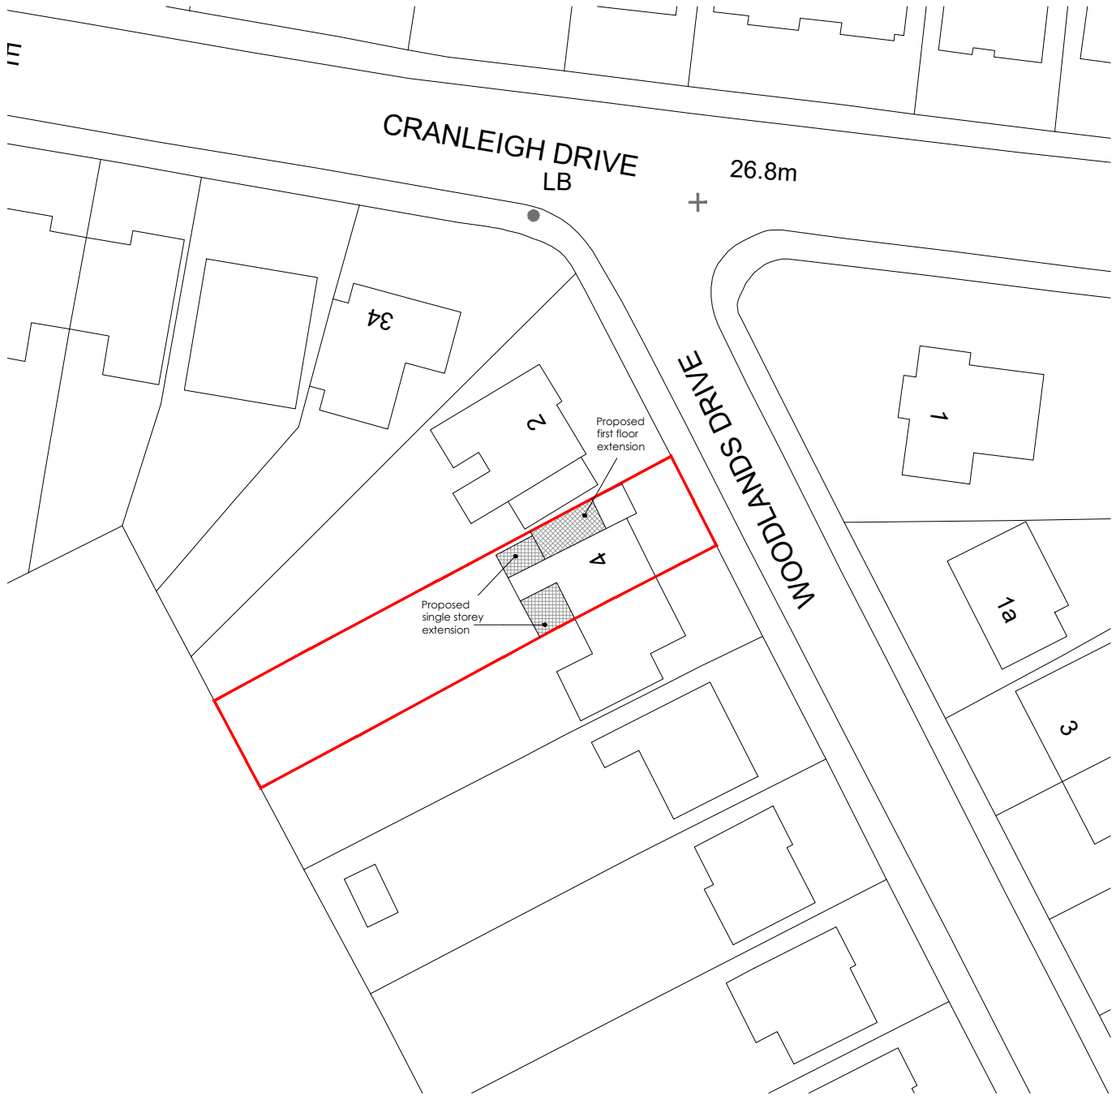

BLOCK PLAN 1:500

N

FOR PLANNING

Project

4 WOODLANDS DRIVE
BROOKLANDS
SALE
M33 3PQ

Title

SITE LOCATION & BLOCK PLAN


Scale	Date
RTD @ A3	JUNE 2024
Drawn	Checked
SB	-
Drawing Number	Revision
7024_PL01	-

SMASHBOX
97 Alderley Road | Wilmslow | Cheshire | SK9 1PT
ARCHITECTURE DESIGN PLANNING
T. 01625 466 557 E. hello@smashboxarchitecture.com
www.smashboxarchitecture.com

NOTES ©

This drawing to be read in accordance with the specification/Bills of Quantities and related drawings.
No Dimensions to be scaled from this drawing. All stated dimensions to be verified on site and the designer notified of any discrepancies.

EXISTING ground floor plan

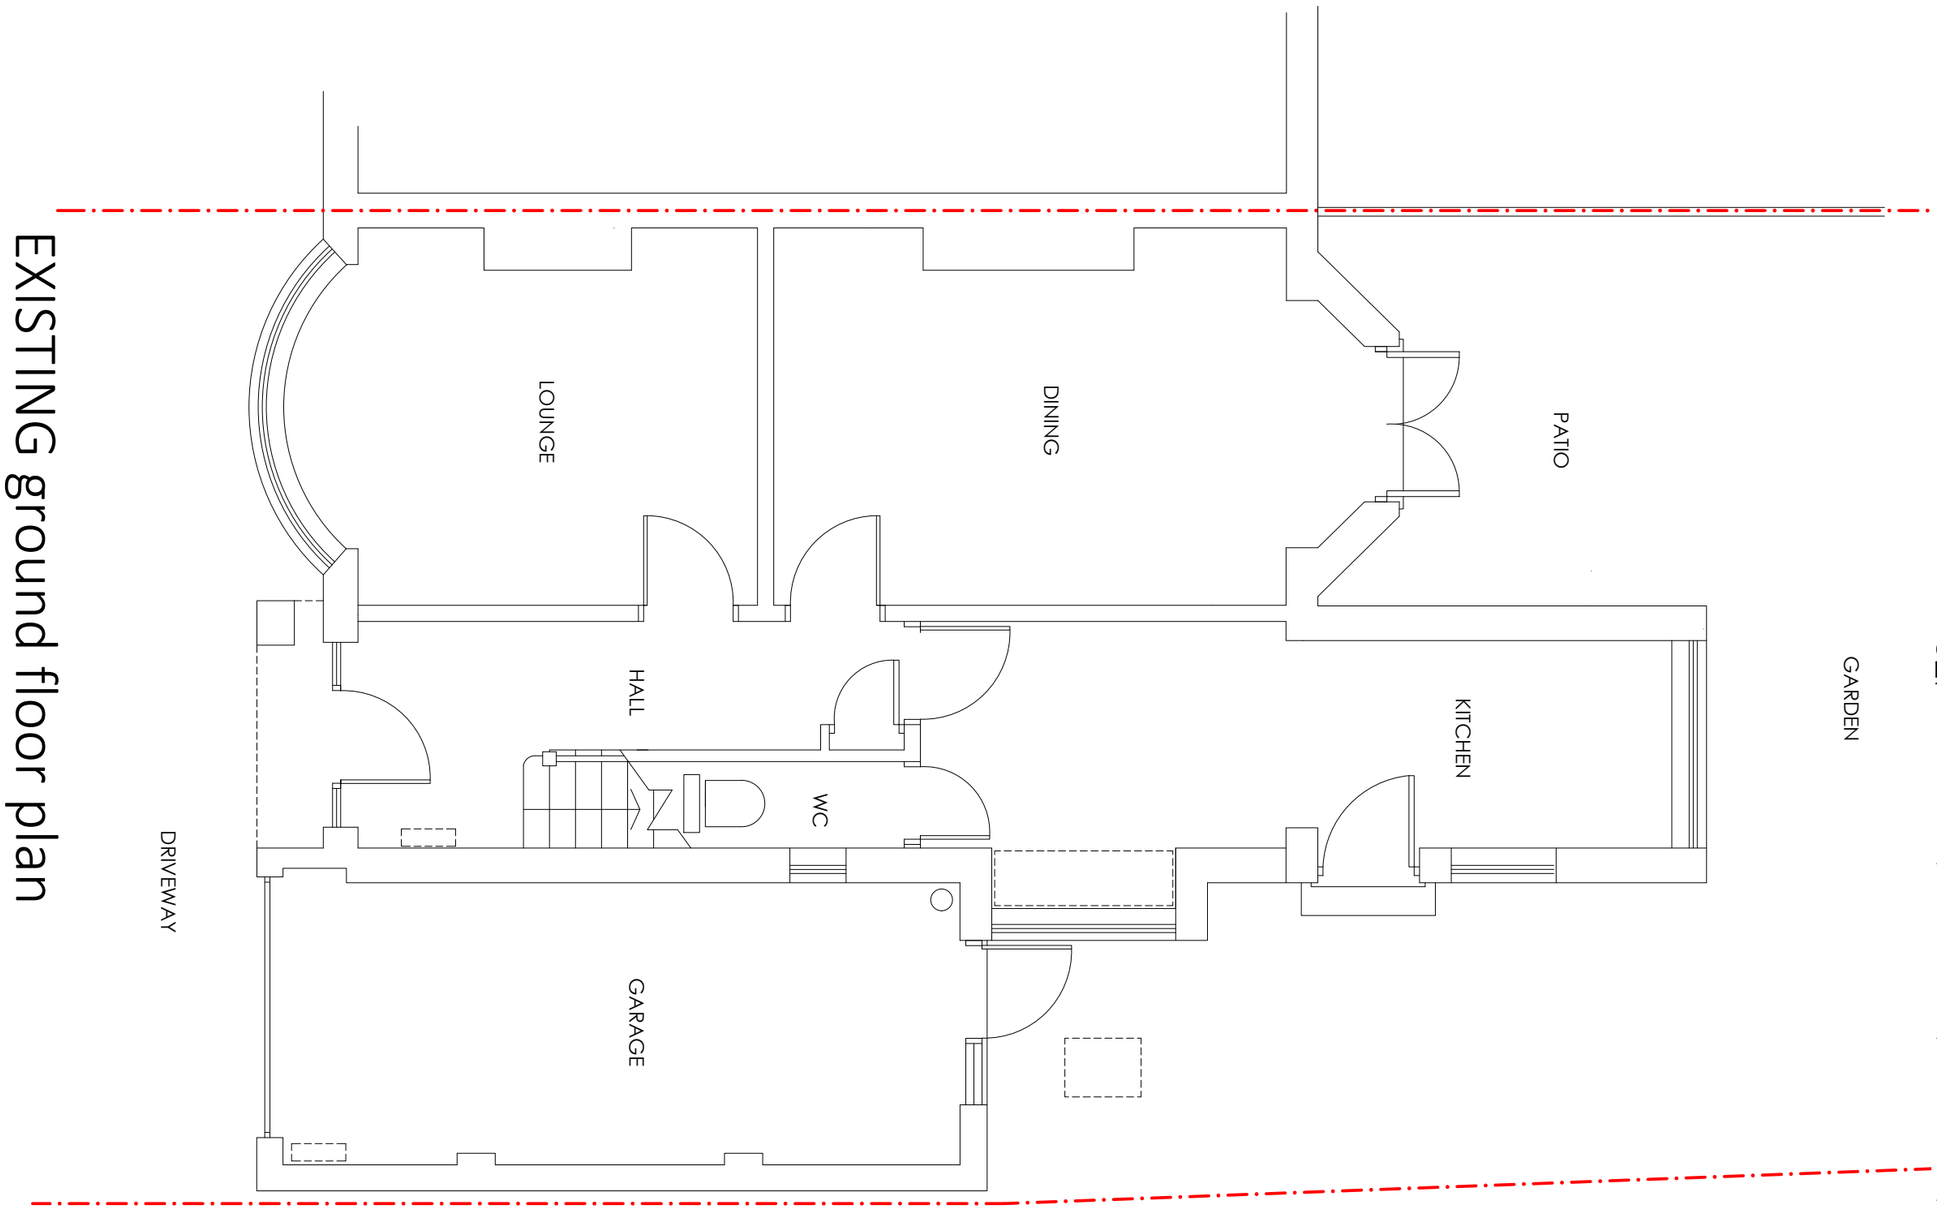

0m 1.0m 2.0m
0.5m 1.5m 2.5m

FOR PLANNING

Project
4 WOODLANDS DRIVE
BROOKLANDS
SALE
M33 3PQ

Title
EXISTING GROUND FLOOR PLAN

Scale
1:50 @ A3

Date
JUNE 2024

Drawn
SB

Checked
-

Drawing Number
7024_PL02


Revision
-

SMASHBOX
97 Alderley Road | Wilmslow | Cheshire | SK9 1PT
ARCHITECTURE DESIGN PLANNING
T. 01625 466 557 E. hello@smashboxarchitecture.com
www.smashboxarchitecture.com

NOTES ©

This drawing to be read in accordance with the specification/Bills of Quantities and related drawings.
No Dimensions to be scaled from this drawing. All stated dimensions to be verified on site and the designer notified of any discrepancies.

EXISTING first floor plan

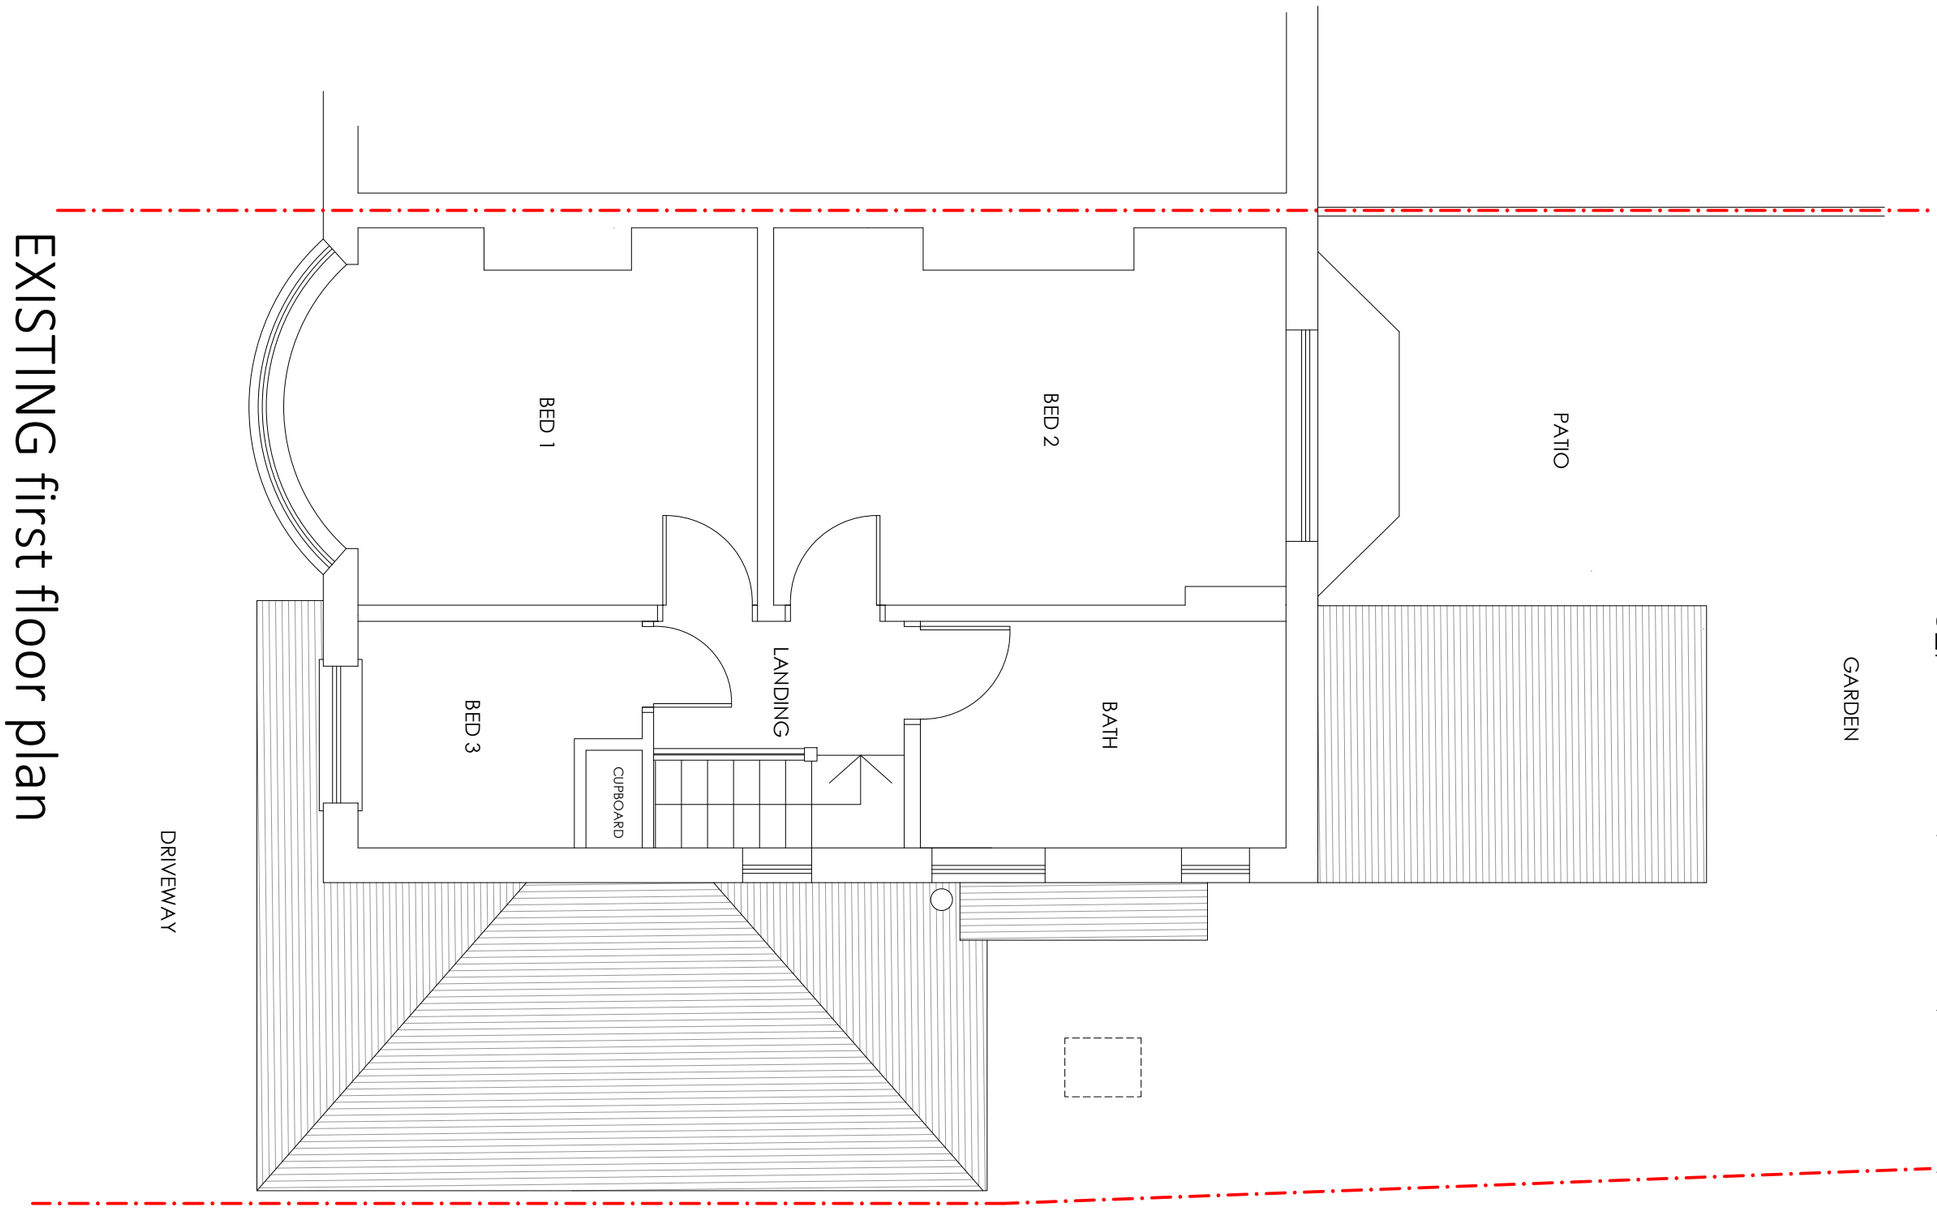

0m 1.0m 2.0m
0.5m 1.5m 2.5m

FOR PLANNING

Project
4 WOODLANDS DRIVE
BROOKLANDS
SALE
M33 3PQ


Title
EXISTING SECOND FLOOR PLAN

Scale	Date
1:50 @ A3	JUNE 2024
Drawn	Checked
SB	-
Drawing Number	Revision
7024_PL03	-

SMASHBOX
97 Alderley Road | Wilmslow | Cheshire | SK9 1PT
ARCHITECTURE DESIGN PLANNING
T. 01625 466 557 E. hello@smashboxarchitecture.com
www.smashboxarchitecture.com

NOTES ©

This drawing to be read in accordance with the specification/Bills of Quantities and related drawings.
No Dimensions to be scaled from this drawing. All stated dimensions to be verified on site and the designer notified of any discrepancies.

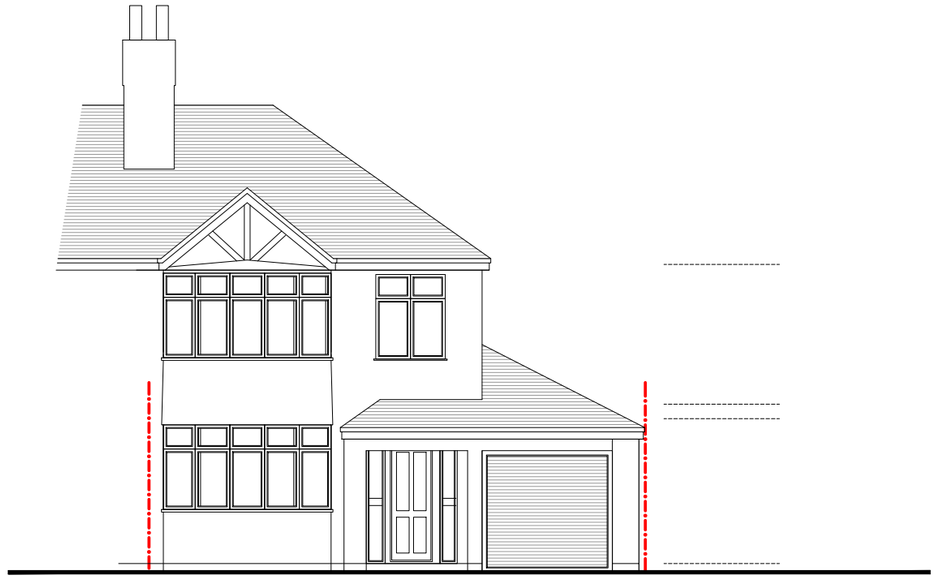

EXISTING FRONT ELEVATION



EXISTING REAR ELEVATION

0m 1.0m 2.0m 3.0m 4.0m 5.0m
0.5m 1.5m 2.5m 3.5m 4.5m

FOR PLANNING

Project

4 WOODLANDS DRIVE
BROOKLANDS
SALE
M33 3PQ

Title

EXISTING FRONT & REAR ELEVATION

Scale	Date
1:100 @ A3	JUNE 2024
Drawn	Checked
SB	-
Drawing Number	Revision
6969_PL04	-


SMASHBOX
97 Alderley Road I Wilmslow I Cheshire I SK9 1PT
ARCHITECTURE DESIGN PLANNING
T. 01625 466 557 E. hello@smashboxarchitecture.com
www.smashboxarchitecture.com

NOTES ©

This drawing to be read in accordance with the specification/Bills of Quantities and related drawings.
No Dimensions to be scaled from this drawing. All stated dimensions to be verified on site and the designer notified of any discrepancies.



EXISTING side elevation (north)

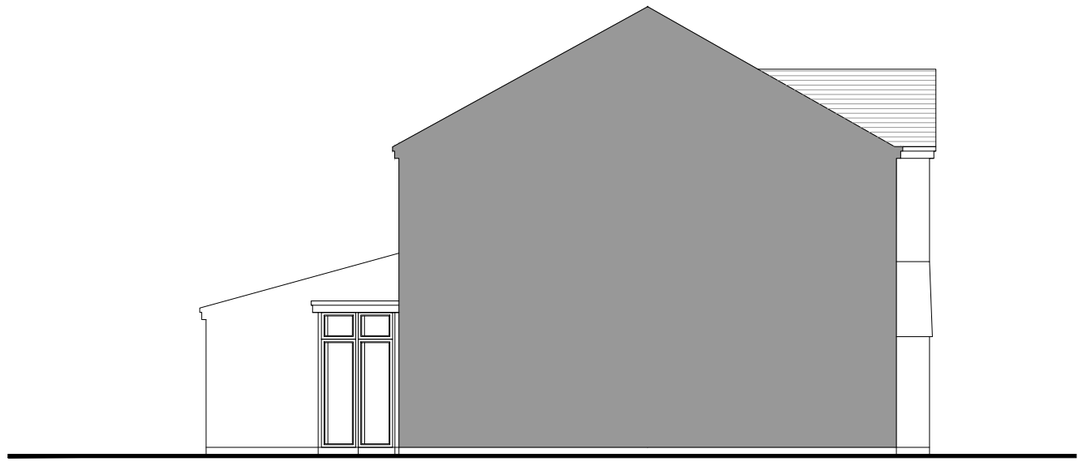

EXISTING side elevation (south)

0m 1.0m 2.0m 3.0m 4.0m 5.0m
0.5m 1.5m 2.5m 3.5m 4.5m

FOR PLANNING

Project

4 WOODLANDS DRIVE
BROOKLANDS
SALE
M33 3PQ

Title

EXISTING SIDE ELEVATIONS


Scale	Date
1:100 @ A3	JUNE 2024
Drawn	Checked
SB	-
Drawing Number	Revision
7024_PL05	-

SMASHBOX
97 Alderley Road I Wilmslow I Cheshire I SK9 1PT
ARCHITECTURE DESIGN PLANNING
T. 01625 466 557 E. hello@smashboxarchitecture.com
www.smashboxarchitecture.com

NOTES ©

This drawing to be read in accordance with the specification/Bills of Quantities and related drawings.
No Dimensions to be scaled from this drawing. All stated dimensions to be verified on site and the designer notified of any discrepancies.

PROPOSED ground floor plan

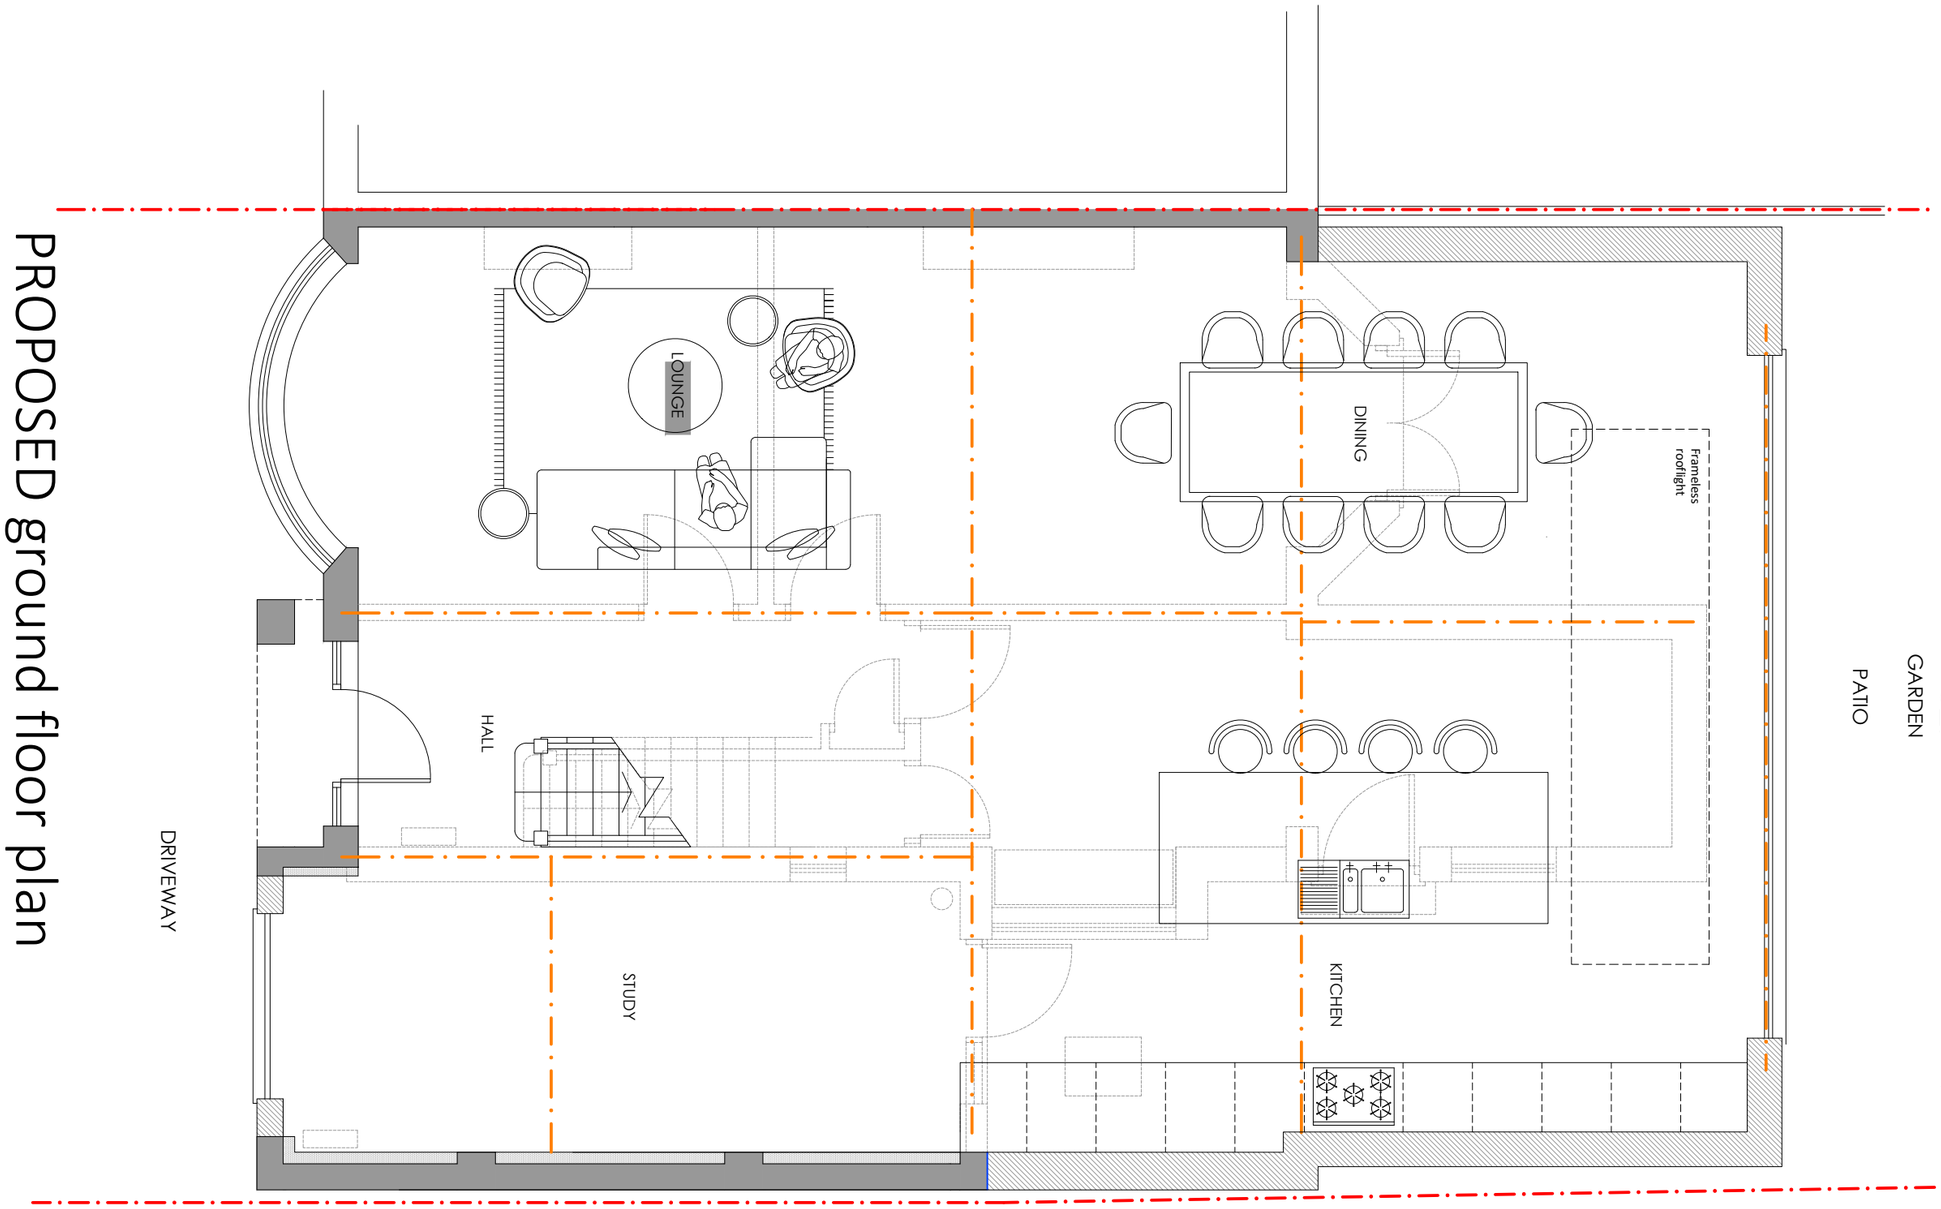

FOR PLANNING

Project

4 WOODLANDS DRIVE
BROOKLANDS
SALE
M33 3PQ

Title


PROPOSED GROUND FLOOR PLAN

Scale	Date
1:50 @ A3	JUNE 2024
Drawn	Checked
SB	-
Drawing Number	Revision
7024_PL06	-

SMASHBOX
97 Alderley Road I Wilmslow I Cheshire I SK9 1PT
ARCHITECTURE DESIGN PLANNING
T. 01625 466 557 E. hello@smashboxarchitecture.com
www.smashboxarchitecture.com

NOTES ©

This drawing to be read in accordance with the specification/Bills of Quantities and related drawings.
No Dimensions to be scaled from this drawing. All stated dimensions to be verified on site and the designer notified of any discrepancies.

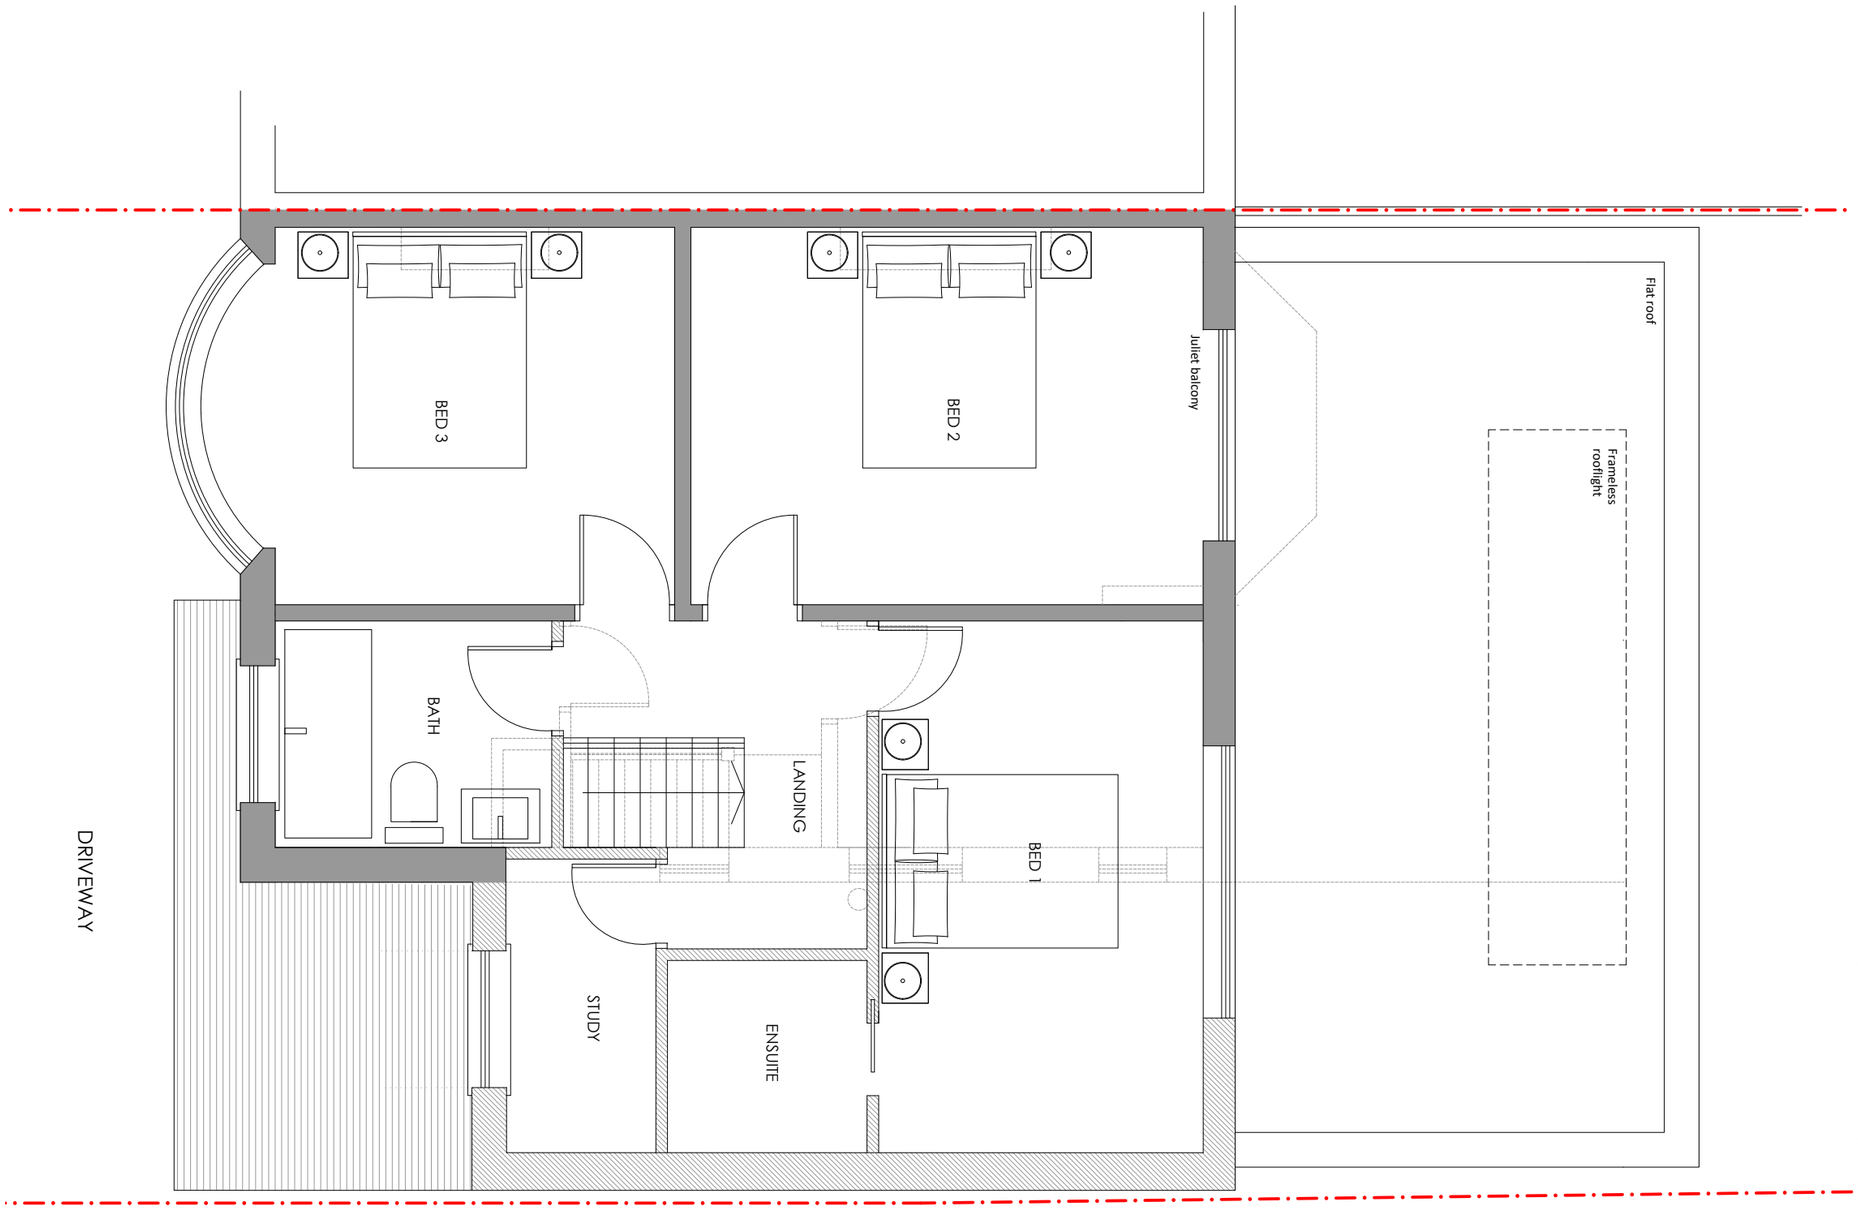

FOR PLANNING

Project

4 WOODLANDS DRIVE
BROOKLANDS
SALE
M33 3PQ

Title

PROPOSED FIRST FLOOR PLAN

0m 1.0m 2.0m
0.5m 1.5m 2.5m

Scale 1:50 @ A3	Date JUNE 2024
Drawn SB	Checked -
Drawing Number 7024_PL07	Revision -


SMASHBOX
97 Alderley Road | Wilmslow | Cheshire | SK9 1PT
ARCHITECTURE DESIGN PLANNING
T. 01625 466 557 E. hello@smashboxarchitecture.com
www.smashboxarchitecture.com

NOTES ©

This drawing to be read in accordance with the specification/Bills of Quantities and related drawings.
No Dimensions to be scaled from this drawing. All stated dimensions to be verified on site and the designer notified of any discrepancies.



PROPOSED FRONT ELEVATION

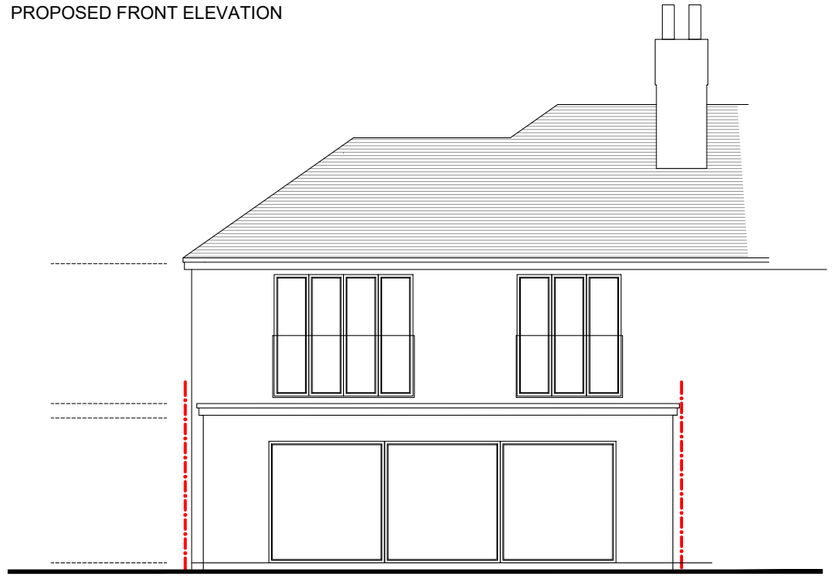

PROPOSED REAR ELEVATION

0m 1.0m 2.0m 3.0m 4.0m 5.0m
0.5m 1.5m 2.5m 3.5m 4.5m

FOR PLANNING

Project

4 WOODLANDS DRIVE
BROOKLANDS
SALE
M33 3PQ

Title


PROPOSED FRONT & REAR ELEVATIONS

Scale	Date
1:100 @ A3	JUNE 2024
Drawn	Checked
SB	-
Drawing Number	Revision
7024_PL08	-


SMASHBOX
97 Alderley Road | Wilmslow | Cheshire | SK9 1PT
ARCHITECTURE DESIGN PLANNING
T. 01625 466 557 E. hello@smashboxarchitecture.com
www.smashboxarchitecture.com

NOTES ©

This drawing to be read in accordance with the specification/Bills of Quantities and related drawings.
No Dimensions to be scaled from this drawing. All stated dimensions to be verified on site and the designer notified of any discrepancies.

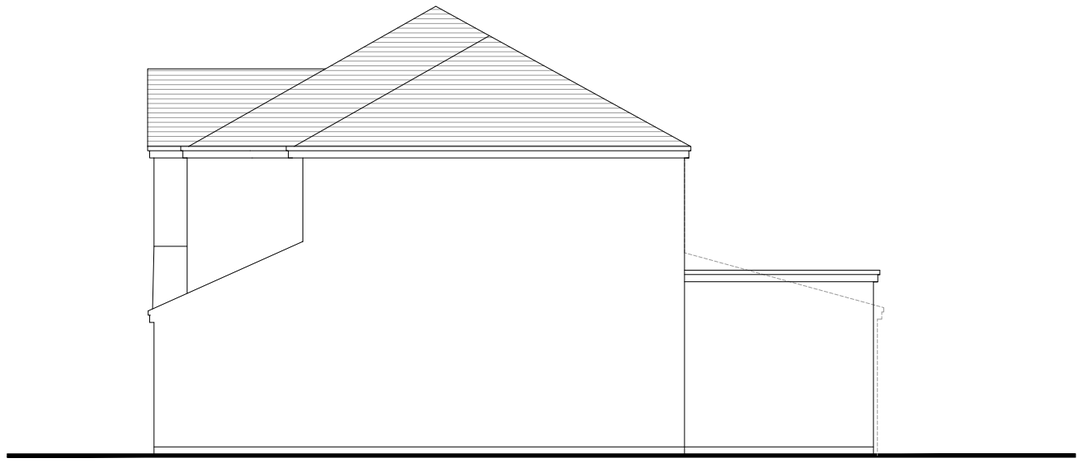

PROPOSED side elevation (north)

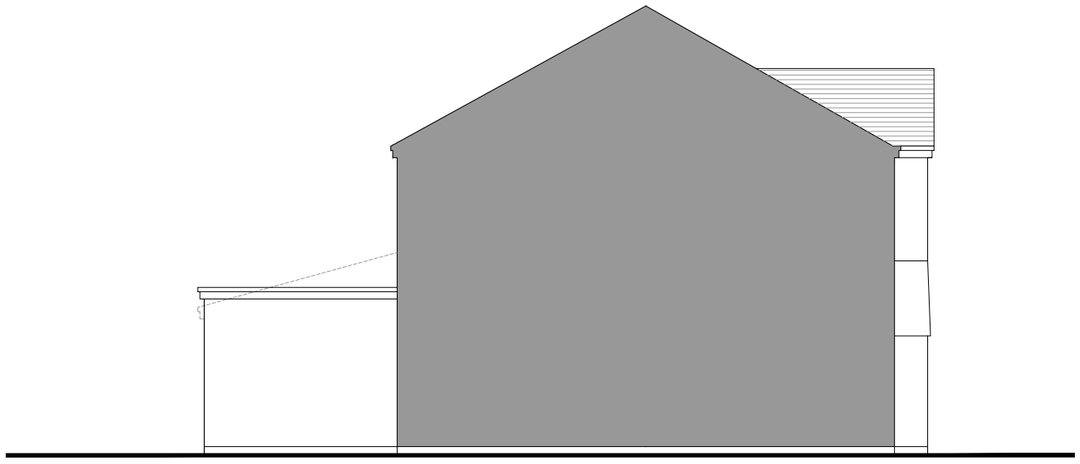

PROPOSED side elevation (south)

0m 1.0m 2.0m 3.0m 4.0m 5.0m
0.5m 1.5m 2.5m 3.5m 4.5m

FOR PLANNING

Project

4 WOODLANDS DRIVE
BROOKLANDS
SALE
M33 3PQ

Title

PROPOSED ELEVATIONS

Scale	Date
1:100 @ A3	JUNE 2024
Drawn	Checked
SB	-
Drawing Number	Revision
7024_PL09	-

SMASHBOX
97 Alderley Road | Wilmslow | Cheshire | SK9 1PT
ARCHITECTURE DESIGN PLANNING
T. 01625 466 557 E. hello@smashboxarchitecture.com
www.smashboxarchitecture.com