
NOTES

ALL DIMENSIONS TO BE CHECKED ON SITE PRIOR TO ANY MANUFACTURING OR FABRICATION AND ANY ANOMALIES TO BE BROUGHT TO THE ATTENTION OF THE ARCHITECT.



EXISTING FLOOR PLAN

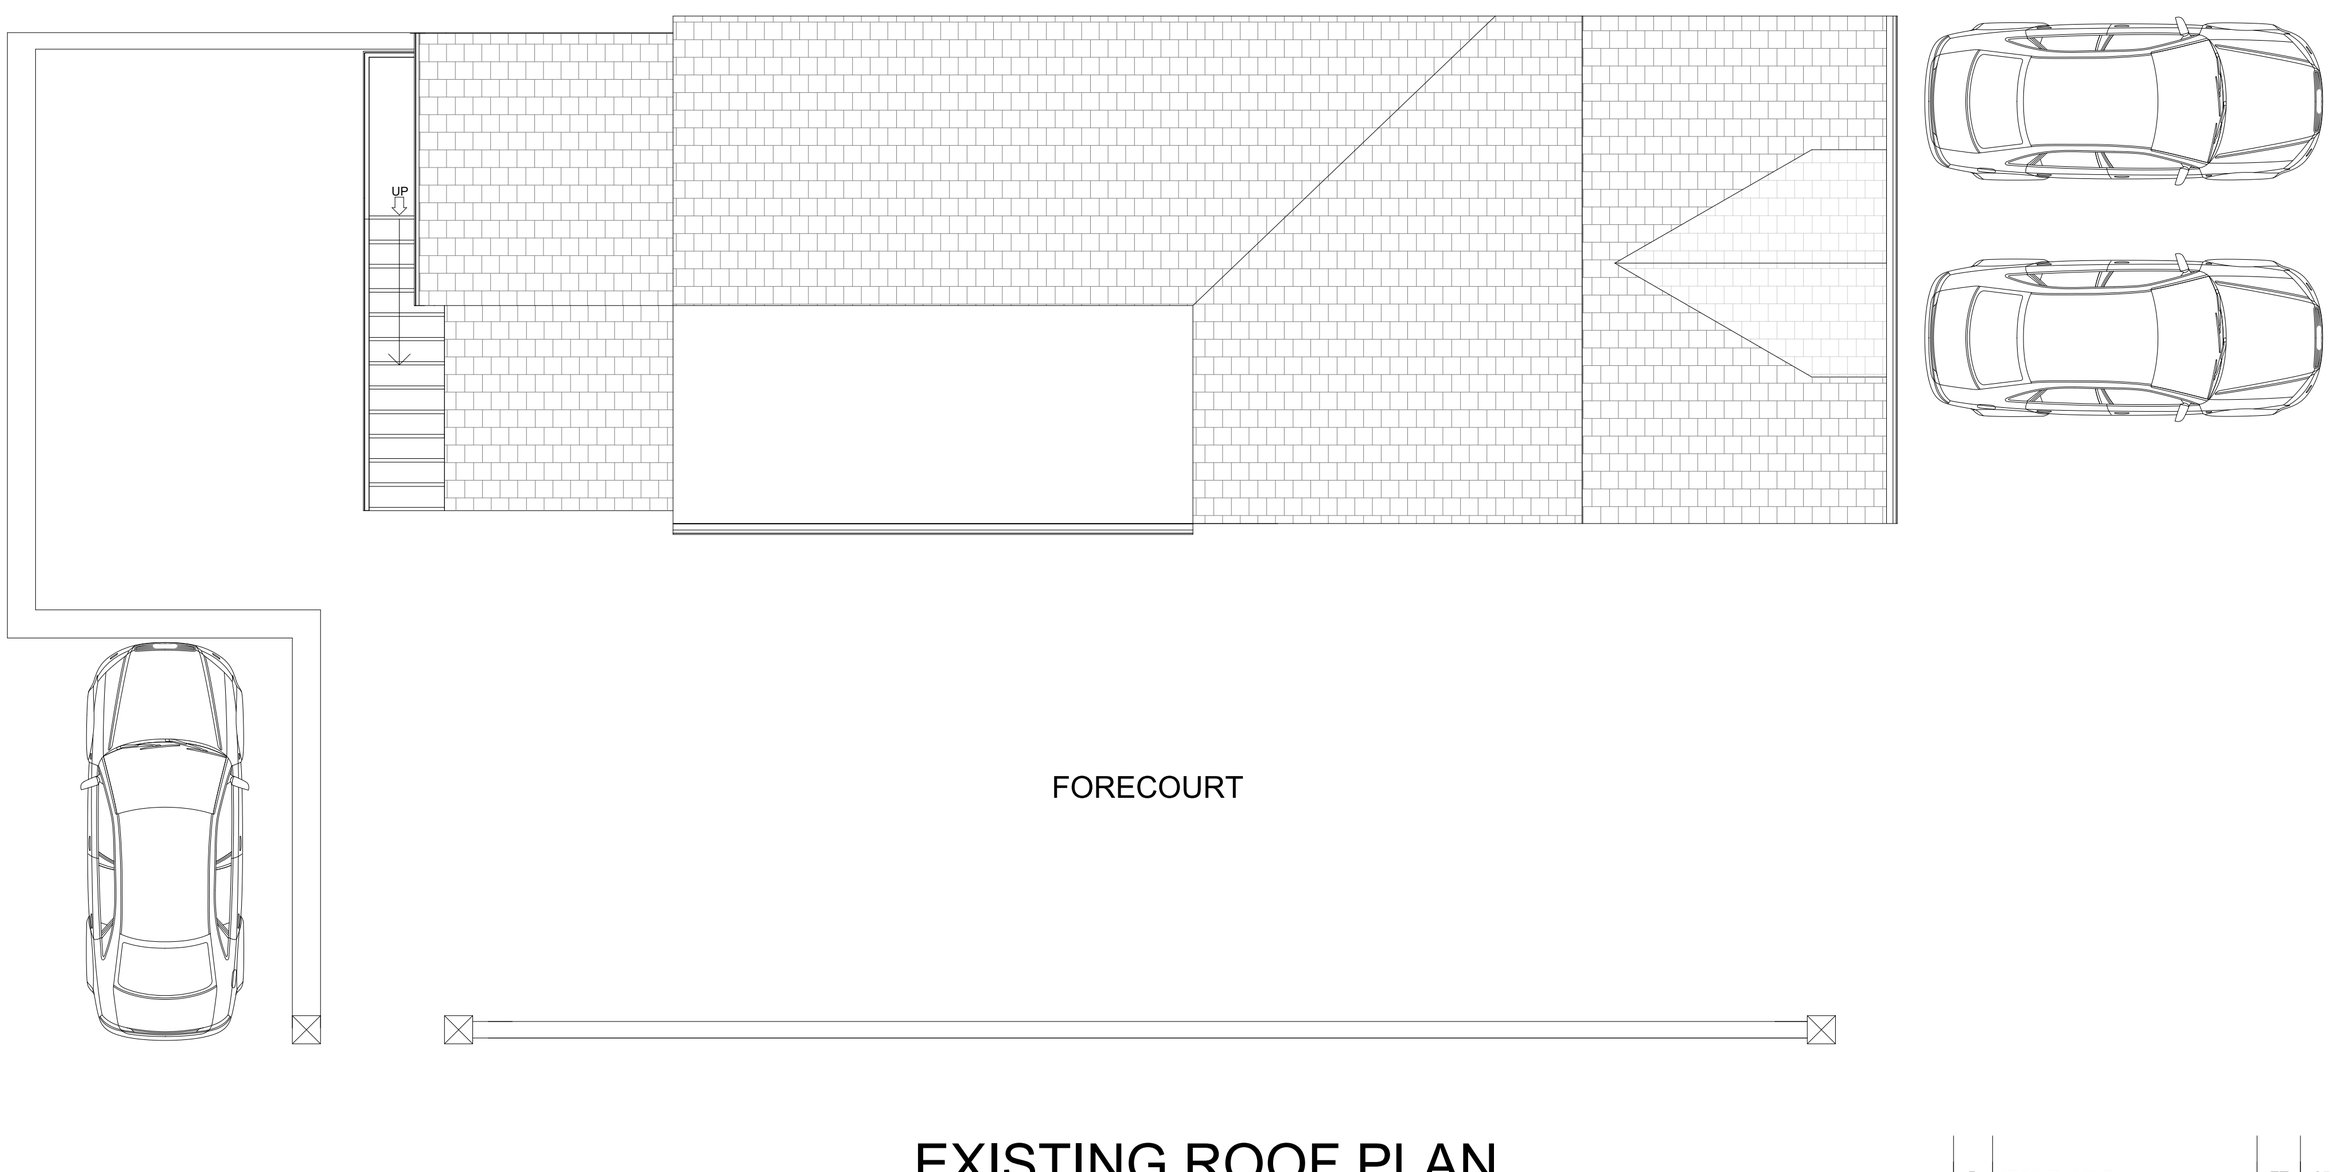

EXISTING ROOF PLAN

0 1 2m

SCALE 1:50

REV	AMENDMENTS	BY	DATE
B	SECOND ISSUE	ET	25.09.24
A	FIRST ISSUE	ET	13.06.24

EXISTING

PROJECT

ALTERATION/EXTENSION
1 MELDON ROAD
LEVENSHULME
MANCHESTER
M13 0TZ

CLIENT

Mr MOHAMMED & HASHIM SHARIF

DRAWING TITLE

EXISTING FLOOR PLANS

DRAWN	ET	DATE	25.09.24
CHECKED		SCALE	1:50 (A1)
APPROVED			

HOWARD & SEDDON A.R.I.B.A.
CHARTERED ARCHITECTS
64 WASHWAY ROAD
SALE, CHESHIRE, M33 7RE
TEL NO. 0161 - 973 8296
FAX NO. 0161 - 962 3485
E-MAIL : ADMIN@HOWARDANDSEDDON.CO.UK

JOB No.	DRG No.	REVISION
15,761	01	B