
Copyright © Clark Degnan Limited

DO NOT SCALE FROM THIS DRAWING.
CHECK ON SITE AND REPORT ALL DISCREPANCIES TO CLARK DEGNAN LIMITED.

LEGEND

- EL — EXTERNAL LOUVRE
- VCD — VOLUME CONTROL DAMPER (OPPOSED BLADE)
- MD — MOTORISED DAMPER
- NRD — NO-RETURN DAMPER
- FD — FIRE DAMPER
- SD — SMOKE & FIRE DAMPER
- EG — RECTANGULAR EXTRACT GRILLE (TYPICALLY CEILING MOUNTED)
- SG — RECTANGULAR SUPPLY DIFFUSER/GRILLE (TYPICALLY CEILING MOUNTED)
- EG — CIRCULAR EXTRACT GRILLE/VALVE
- SG — CIRCULAR SUPPLY GRILLE/VALVE
- ATTENUATOR/SILENCER
- AP — ACCESS PANEL (CIRCULAR DUCT)
- ACCESS PANEL (RECTANGULAR DUCT)
- AD — ACCESS DOOR (RECTANGULAR DUCT)
- AXIAL OR MIXED FLOW FAN (SINGLE FAN)
- AXIAL TWIN FAN (TWIN FAN)
- CENTRIFUGAL FAN (SINGLE FAN)
- MECHANICAL VENTILATION HEAT RECOVERY (MVHR) UNIT
- CEILING MOUNTED DESTRATIFICATION FAN
- HEATER BATTERY
- COOLING COIL
- FILTER
- PIR — PASSIVE INFRA RED (PIR) OCCUPANCY SENSOR
- P — PRESSURE GAUGE
- T — TEMPERATURE GAUGE
- T — TEMPERATURE SENSOR
- P — PRESSURE SENSOR
- Pd — DIFFERENTIAL PRESSURE SWITCH
- BMS — BMS LINK
- C — SPACE CONTROLLER

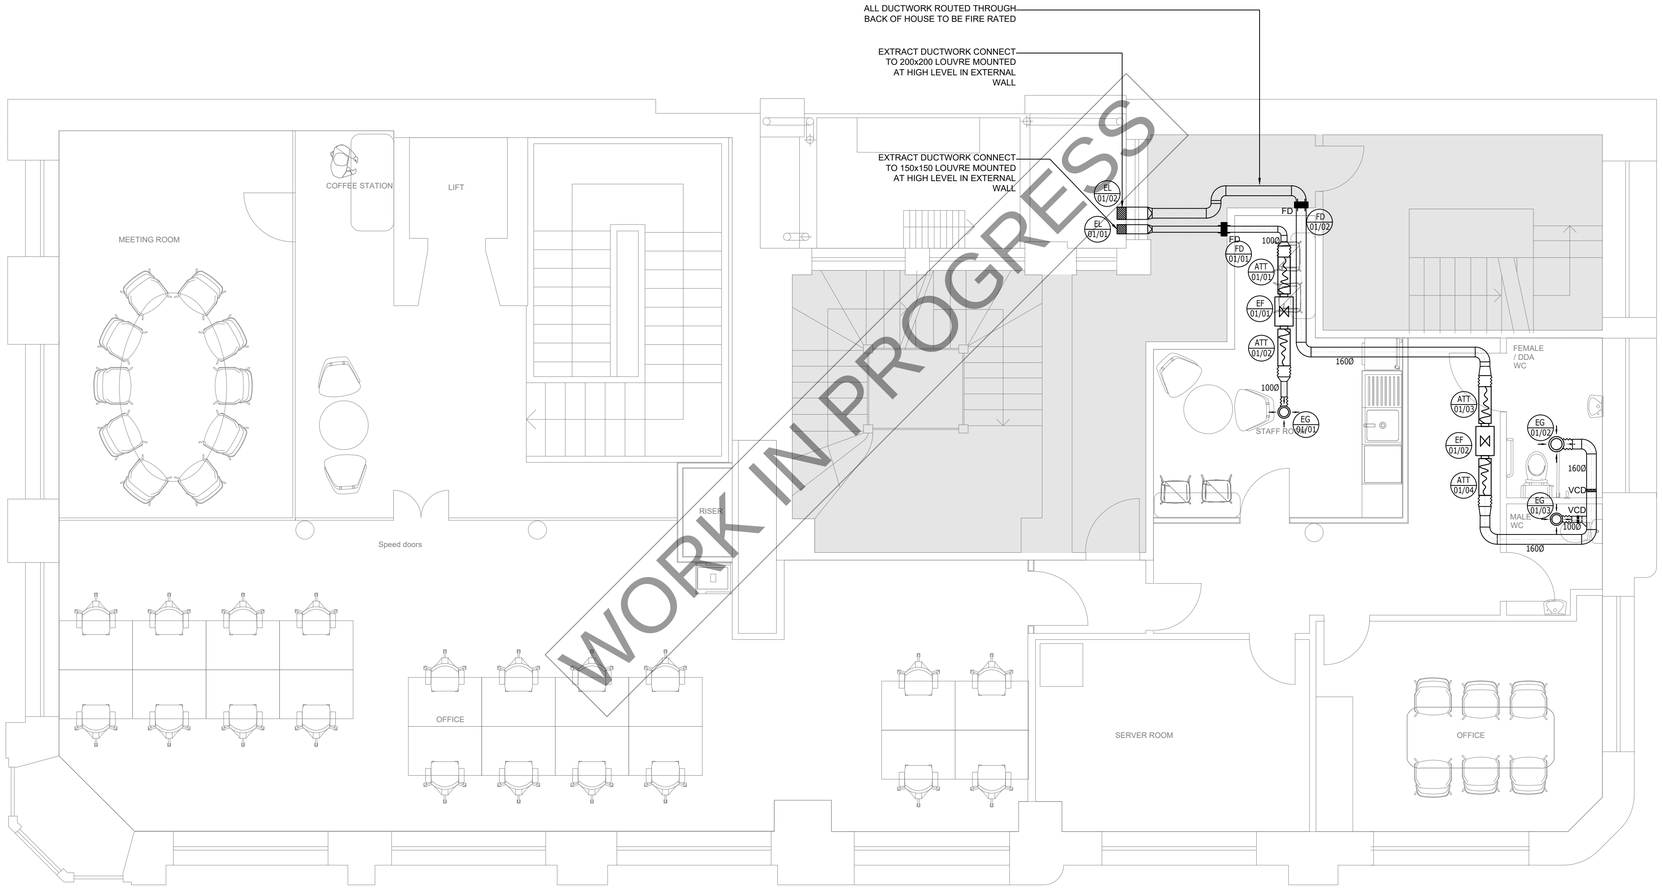

ACTIVITY	RESIDUAL RISKS	CONTROL MECHANISM & COMMUNICATION
SITE DELIVERY OF MATERIALS, E.G. SWITCHGEAR, CONTAINMENT, LUMINAIRES	- VEHICLE TO PERSON COLLISIONS - MANUAL HANDLING	NOTIFY ALL PARTIES CONCERNED OF DELIVERY DATES AND TIMES. ENSURE ALL PARTIES ARE FULLY AWARE OF SITE LIMITS IN PARTICULAR LIMITED SPACE FOR UNLOADING AND RESTRICTED ACCESS TIMES.
TEMPORARY ELECTRICAL SERVICE INSTALLATIONS TO SITE AND SITE COMPOUNDS	- ELECTRIC SHOCK	ENSURE ALL SUPPLIES ARE INSTALLED IN ACCORDANCE WITH IET REGULATIONS, RCC REQUIREMENTS AND IN LOCATIONS THAT ARE ONLY ACCESSIBLE BY QUALIFIED AND SUITABLY TRAINED STAFF.
EXTERNAL WORKS AND POSSIBLE PRESENCE OF EXISTING UNDERGROUND SUPPLIES	- DAMAGE TO EXISTING SERVICES CAUSING ELECTRIC SHOCK	OBTAIN DETAILS OF LOCAL UNDERGROUND SERVICES INFORMATION FROM PROVIDERS. CARRY OUT SUB-SCAN SURVEY. ENSURE ALL ROUTES TO BE IDENTIFIED ON SITE PLANS AND ROUTES NOTING OBSTRUCTIONS. HAND DIG ANY AREAS IDENTIFIED AS CONTAINING UNKNOWN ELEMENTS.
ON SITE USE OF TEMPORARY ELECTRICITY SUPPLIES TO PORTABLE T EQUIPMENT	- TRIPPING FROM TRAILING LEADS	MINIMISE THE LENGTH OF TRAILING LEADS. LEADS TO BE ROUTED AWAY FROM WORKING AREAS WHERE POSSIBLE. ROUTES TO BE IDENTIFIED ON SITE PLANS AND HELD BY THE MAIN CONTRACTOR.
DRILLING/CHASING OF WALLS, ETC. FOR CONTAINMENT FIXINGS.	- DUST/INJURY TO EYES. INHALATION OF DUST	APPROPRIATE PPE TO BE USED, E.G. EYE PROTECTION AND DUST MASKS
HANDLING OF HEAVY EQUIPMENT	- INJURY- MUSCLE STRAIN - BONE FRACTURE	ENSURE ADEQUATE LABOUR/MECHANICAL HANDLING EQUIPMENT IS AVAILABLE AND ADHERE TO GOOD PROCEDURES AND PRACTICES FOR LIFTING OPERATIONS.
GENERAL WORKING	- INJURY TO SITE PERSONNEL AND VISITORS	SITE ACCESS TO BE RESTRICTED AND CONTROLLED. ALL SITE PERSONNEL AND VISITORS TO BE INDUCTED BY THE MAIN CONTRACTOR. ENSURE ALL PERSONNEL AND/OR VISITORS HAVE APPROPRIATE PPE FOR THE ENVIRONMENT THEY ENTER OR PASS THROUGH.

ARCHITECT'S DRAWING REFERENCE	REVISION
24003-08	B

NOTES - VENTILATION SYSTEMS

1. ALL DUCTWORK SHALL BE FULLY INSULATED IN ACCORDANCE WITH THE TIMSA DOMESTIC BUILDING SERVICES COMPLIANCE GUIDE.
2. ALL DUCTWORK SHALL BE MANUFACTURED AND INSTALLATED IN ACCORDANCE WITH B&ES DW:144.
3. THE CONTRACTOR SHALL ALLOW FOR ALL FIRE DAMPERS AND FIRE SEALING FOR ALL SERVICES PASSING FIRE COMPARTMENTS. THE FINAL FIRE COMPARTMENTATION SHALL BE AGREED WITH THE BUILDING CONTROL OFFICER.
4. THE CONTRACTOR SHALL ENSURE THAT ALL HEAT RECOVERY UNITS AND EXTRACT FANS SHALL BE LINKED TO THE FIRE ALARM SYSTEM AND BE

NOTES - GENERAL

1. DO NOT SCALE FROM THIS DRAWING.
2. THIS IS NOT AN INSTALLATION DRAWING.
3. THIS DRAWING SHALL BE READ IN CONJUNCTION WITH THE MECHANICAL AND ELECTRICAL PERFORMANCE SPECIFICATIONS, AND ALL ACCOMPANYING TENDER DRAWINGS AND SPECIFICATIONS, INCLUDING ARCHITECTURAL, STRUCTURAL ENGINEERING, CIVIL ENGINEERING, MEP AND OTHER THIRD PARTY DESIGNERS.
4. ALL SERVICES SHALL BE INSTALLED IN ACCORDANCE WITH THE RELEVANT STANDARDS AND WORKMANSHIP CLAUSES DETAILED WITHIN THE ACCOMPANYING SPECIFICATION (WHERE PROVIDED).
5. THE DESIGN AND INSTALLATION SHALL COMPLY WITH THE BUILDING REGULATIONS, BRITISH STANDARDS, EU LEGISLATION, STATUTE, CIBSE GUIDES, CIBSE COMMISSIONING CODES, B&ES, H&S GUIDANCE AND ACOP'S, THE GAS REGULATIONS AND ALL OTHER APPLICABLE REGULATIONS.
6. PRIOR TO ANY WORKS, THE CONTRACTOR SHALL REQUEST A COPY OF THE ASBESTOS REGISTER/REPORT DETAILING THE LOCATION OF ANY EXISTING ASBESTOS. SHOULD THE CONTRACTOR COME ACROSS ANY SUSPICIOUS MATERIALS, THEY SHOULD STOP WORK IMMEDIATELY AND INFORM THE SITE AGENT.
7. THE CONTRACTOR SHALL ALLOW FOR SPECIALIST COMMISSIONING OF ALL MECHANNICAL AND PUBLIC HEALTH SYSTEMS BY THE MANUFACTURER OR MANUFACTURERS APPOINTED AGENT.
8. FOLLOWING COMPLETION OF THE INSTALLATION, THE SYSTEMS SHALL BE TESTED AND COMMISSIONED IN ACCORDANCE WITH THE MANUFACTURER'S RECOMMENDATIONS.
9. ALL EQUIPMENT SHALL BE INSTALLED, TESTED AND COMMISSIONED IN ACCORDANCE WITH THE MANUFACTURER'S RECOMMENDATIONS.
10. THE CONTRACTOR SHALL INCLUDE FOR ALL NECESSARY FIRE STOPPING, SLEEVES AND DAMPERS TO SUIT THE PROPOSED FIRE STRATEGY.
11. PRIOR TO COMMENCING THE WORKS, THE CONTRACTOR SHALL BE RESPONSIBLE FOR SEEKING APPROVAL OF THE PROPOSALS BY THE GAS AND WATER AUTHORITIES.
12. PRIOR TO INSTALLATION, THE CONTRACTOR SHALL SEEK CONFIRMATION OF ACCEPTANCE OF THE PROPOSALS BY THE BUILDING CONTROL OFFICER.
13. A FINAL SITE MEASURE SHALL BE CARRIED OUT BY THE CONTRACTOR PRIOR TO ORDERING OF PLANT OR EQUIPMENT.
14. ACCESS PANELS SHALL BE PROVIDED AND INSTALLED BY THE CONTRACTOR TO ALLOW ELECTRICAL ISOLATORS, CONTROLLERS, ETC. TO BE EASILY ACCESSED AND MAINTAINED.

Rev	Amendment	Date	By
00	COMMENT ISSUE	30.08.24	BH
01	COMMENT ISSUE	23.09.24	BH
T1	TENDER ISSUE	30.09.24	BH

Clark Degnan Consulting Engineers

Clark Degnan Limited

Durham Office
Humber House,
Mandale Business Park
Belmont Industrial Estate
County Durham, DH1 1TH
Tel : 0191 3860860
www.clarkdegnan.co.uk

Newcastle Office
Amber Court,
William Armstrong Drive,
Newcastle upon Tyne
NE4 7YA
Tel : 0191 4325692
www.clarkdegnan.co.uk

Client: NEWCASTLE BUILDING SOCIETY

Project Title: 74 KING STREET MANCHESTER

Drawing Title: MECHANICAL SERVICES MECHANICAL VENTILATION FIRST FLOOR LAYOUT

Drawn By	Checked By	Approved By
HD	CD	CD

Contract No.	Date	Scale @ A1
24427	12.08.24	1:50@A1

Status: TENDER

Drawing Number: 24427-CDL-XX-01-DR-M-5703

Rev: T1

Suitability: TE

TENDER