

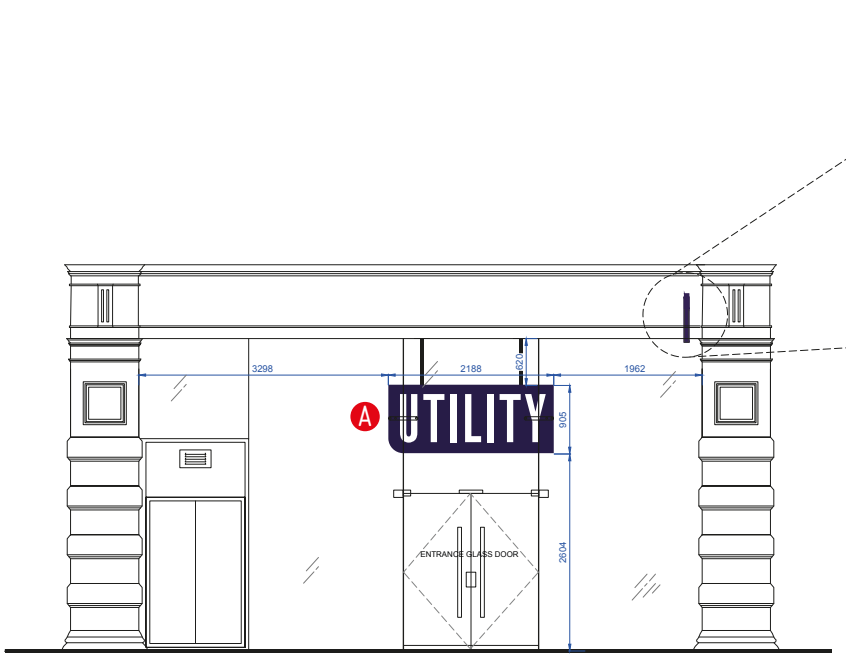


SHOP FRONT ELEVATION
1:100

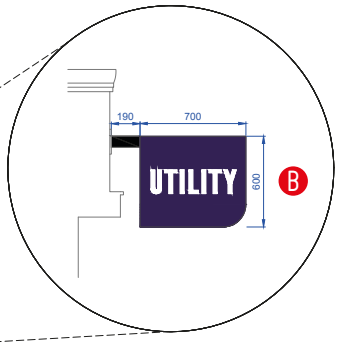

PROJECTING SIGN DETAIL
1:50

0 500 1000 2000 mm

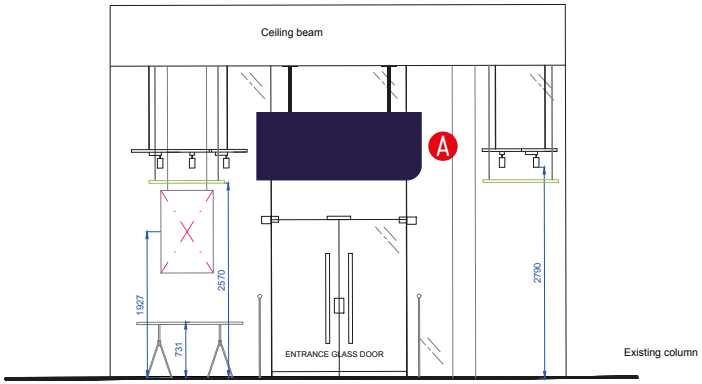

ELEVATION A INTERNAL
1:100

0 1250 2500 5000 mm

A



ILLUMINATED MAIN ENTRANCE SIGN
MOUNTED INTERNALLY

ILLUMINATION NOT TO EXCEED 550 CD/M²

B



NON-ILLUMINATED
PROJECTING SIGN
MOUNTED EXTERNALLY
IN SAME POSITION AS EXISTING SIGN

REV	DATE	DESCRIPTION
01	02/10/24	INITIAL DRAWING

JOB NUMBER XJ91001 SCALE AS NOTED@A4

PM LC DRAWN BY SS CHECKED BY XX

CLIENT
CLARKE GOUGH INTERIORS

VISUAL
CROSS ST MANCHESTER SIGNAGE

FILE NAME
PAGE 2 OF 4


ASTRA GROUP

© ALL RIGHTS RESERVED, INCLUDING THE RIGHT TO REPRODUCE IN WHOLE OR IN PART WITHOUT THE CONSENT OF ASTRA SIGNS LTD.
THIS PROVIDED TO YOUR EQUAL PROPRIETARY RIGHT AND MAY TO BE USED FOR EXACT DESIGN REFERENCE.

DOCUMENT UNCONTROLLED WHEN PRINTED

DO NOT SCALE FROM THIS DRAWING ALL DIMENSIONS TO BE CHECKED PRIOR TO MANUFACTURE



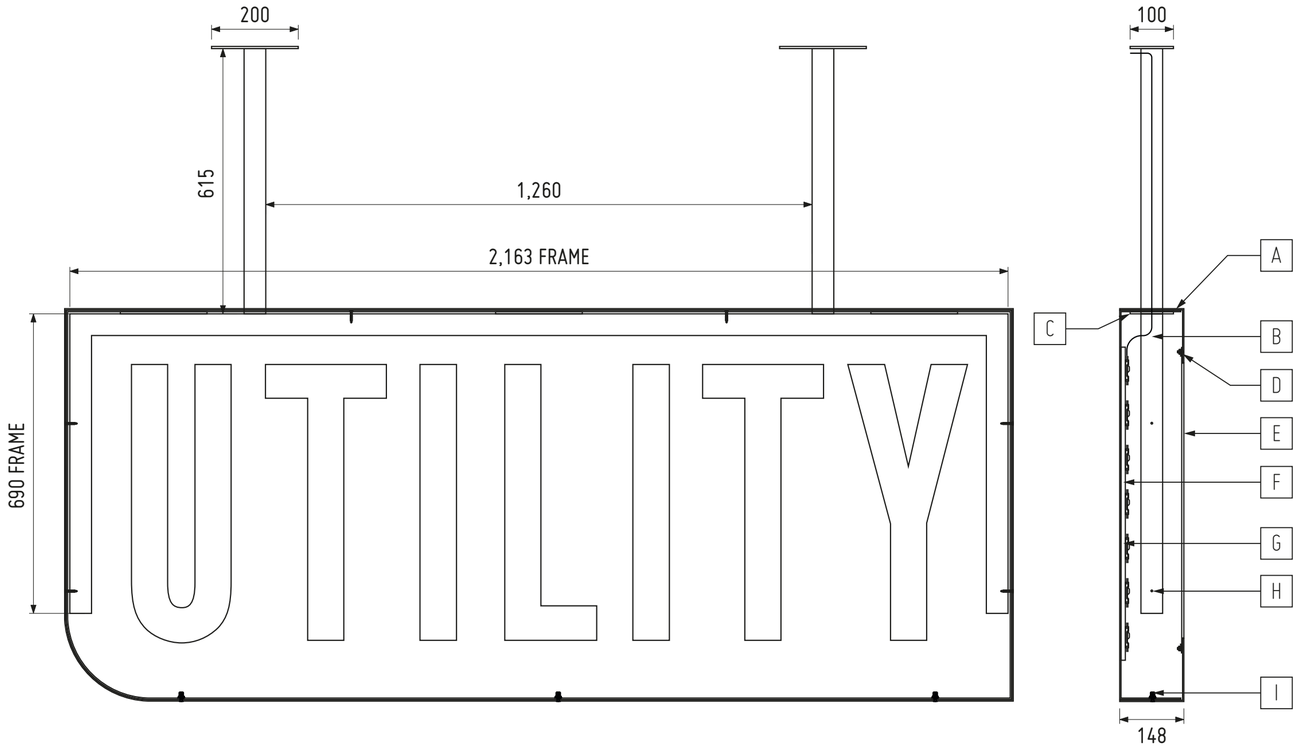

0 156.25 312.5 625 1250 2500 mm

1 OFF – ILLUMINATED MAIN ENTRANCE SIGN, MOUNTED INTERNALLY


A	3MM ALUMINIUM TRAY ON TRAY, FRET CUT FACE, TOP RETURNS NOTCHED FOR SUSPENSION ARMS PAINTED TO MATCH PMS 2695 C (60% GLOSS)/MATT WHITE INTERNALS
B	50 X 50 X 3MM ALUMINIUM BOX SECTION SUBFRAME, FINISHED RAL 9005 (60% GLOSS)
C	200 X 100 X 5MM ALUMINIUM PLATE, WELDED, FINISHED RAL 9005 (60% GLOSS)
D	BIGHEAD FIXING TO RETAIN ACRYLIC
E	5MM 1TL1 ACRYLIC, SHOULDER CUT TO FINISH FLUSH
F	10MM FOAMEX LED CARRIER PANEL
G	6500K COOL WHITE LED ILLUMINATION
H	4.2 X 25MM COUNTERSUNK MACHINE SCREW, HEAD PAINTED TO MATCH RETURNS
I	M4 RIV NUT AND COUNTERSUNK SCREW, HEAD PAINED TO MATCH RETURNS
J	M10 X 60MM THUNDERBOLT MASONRY ANCHOR

- CLIENT TO PROVIDE ELECTRICAL FEED TO AGREED LOCATION
- FUSED SPUR TO BE LOCATED IN AGREED ACCESSIBLE LOCATION
- CLIENT TO CONFIRM CEILING IS CAPABLE OF SUPPORTING WEIGHT OF THE SIGNAGE

ILLUMINATION NOT TO EXCEED 550 CD/M²



PROPOSED - DAY

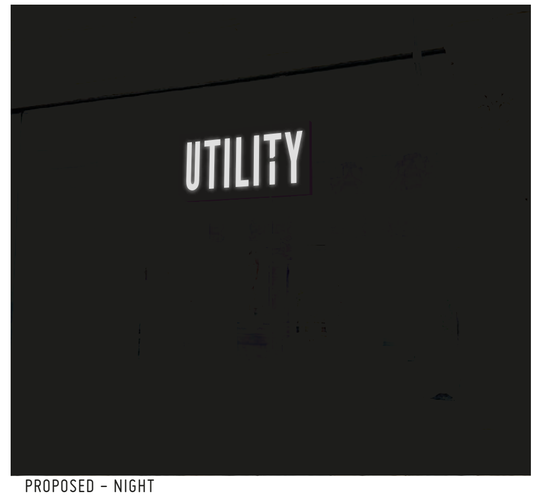

PROPOSED - NIGHT

REV	DATE	DESCRIPTION
01	02/10/24	INITIAL DRAWING

COLOUR SPECIFICATION

- MATCH TO PMS 2695 C
- RAL 9016 MATT (INTERNALS)
- RAL 9005 60% GLOSS

JOB NUMBER XJ91001 SCALE AS NOTED@A2

PM LC DRAWN BY SS CHECKED BY XX

CLIENT
CLARKE GOUGH INTERIORS

VISUAL
CROSS ST MANCHESTER SIGNAGE

FILE NAME
PAGE 3 OF 4


ASTRA GROUP


© ALL RIGHTS RESERVED, INCLUDING THE RIGHT TO REPRODUCE IN WHOLE OR IN PART WITHOUT THE CONSENT OF ASTRA SIGNS LTD. THIS PRINTOUT IS FOR VISUAL PURPOSES ONLY AND NOT TO BE USED AS AN EXACT COLOUR REFERENCE.


DOCUMENT UNCONTROLLED WHEN PRINTED

DO NOT SCALE FROM THIS DRAWING. ALL DIMENSIONS TO BE CHECKED PRIOR TO MANUFACTURE

B

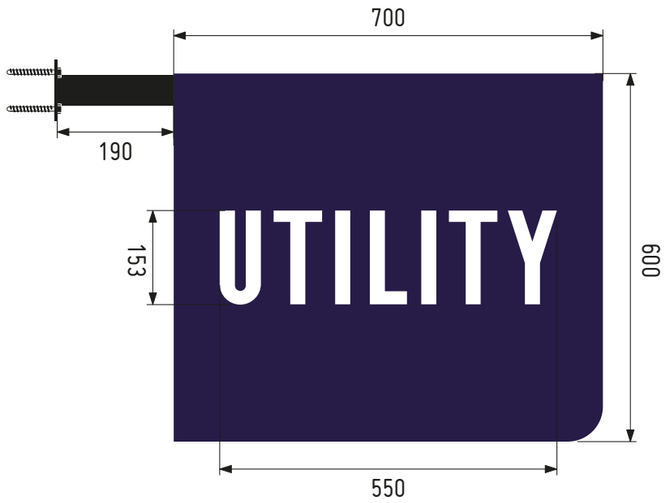

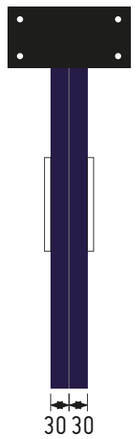

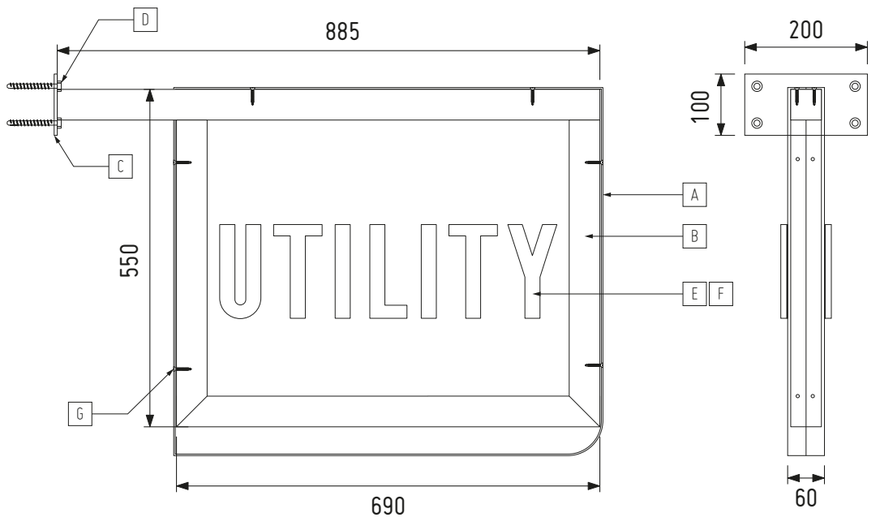

SCALE 1:10



EXISTING SIGN



PROPOSED SIGN

NEW SIGN IS TO UTILISE EXISTING FIXING POSITION

1 OFF - NON-ILLUMINATED PROJECTING SIGN

A	2.5MM ALUMINIUM TRAYS, BACK RETURN NOTCHED FOR SUSPENSION ARM PAINTED TO MATCH PMS 2695 C (60% GLOSS)
B	50 X 50 X 3MM ALUMINIUM BOX SECTION FRAME, FINISHED RAL 9005 (60% GLOSS)
C	200 X 100 X 5MM ALUMINIUM PLATE, WELDED, FINISHED RAL 9005 (60% GLOSS)
D	M10 X 60MM THUNDERBOLT MASONRY ANCHOR, HEAD FINISHED RAL 9005 (60% GLOSS)
E	10MM DENSE WHITE ACRYLIC LOGO, BONDED
F	NOVABOND 110BLSE TAPE
G	4.2 X 25MM COUNTERSUNK MACHINE SCREW, HEAD PAINTED TO MATCH RETURNS

0 125 250 500 1000 mm

REV	DATE	DESCRIPTION
01	02/10/24	INITIAL DRAWING

COLOUR SPECIFICATION

MATCH TO PMS 2695 C

RAL 9005 60% GLOSS

JOB NUMBER XJ91001 SCALE AS NOTED@A3

PM LC DRAWN BY SS CHECKED BY XX

CLIENT
CLARKE GOUGH INTERIORS

VISUAL
CROSS ST MANCHESTER SIGNAGE

FILE NAME
PAGE 4 OF 4

ASTRA GROUP

© ALL RIGHTS RESERVED, INCLUDING THE RIGHT TO REPRODUCE IN WHOLE OR IN PART WITHOUT THE CONSENT OF ASTRA SIGNS LTD.
THIS PRINCIPLE IS FOR VISUAL PURPOSES ONLY AND NOT TO BE USED AS AN EXACT COLOUR REFERENCE.

DOCUMENT UNCONTROLLED WHEN PRINTED

DO NOT SCALE FROM THIS DRAWING ALL DIMENSIONS TO BE CHECKED PRIOR TO MANUFACTURE