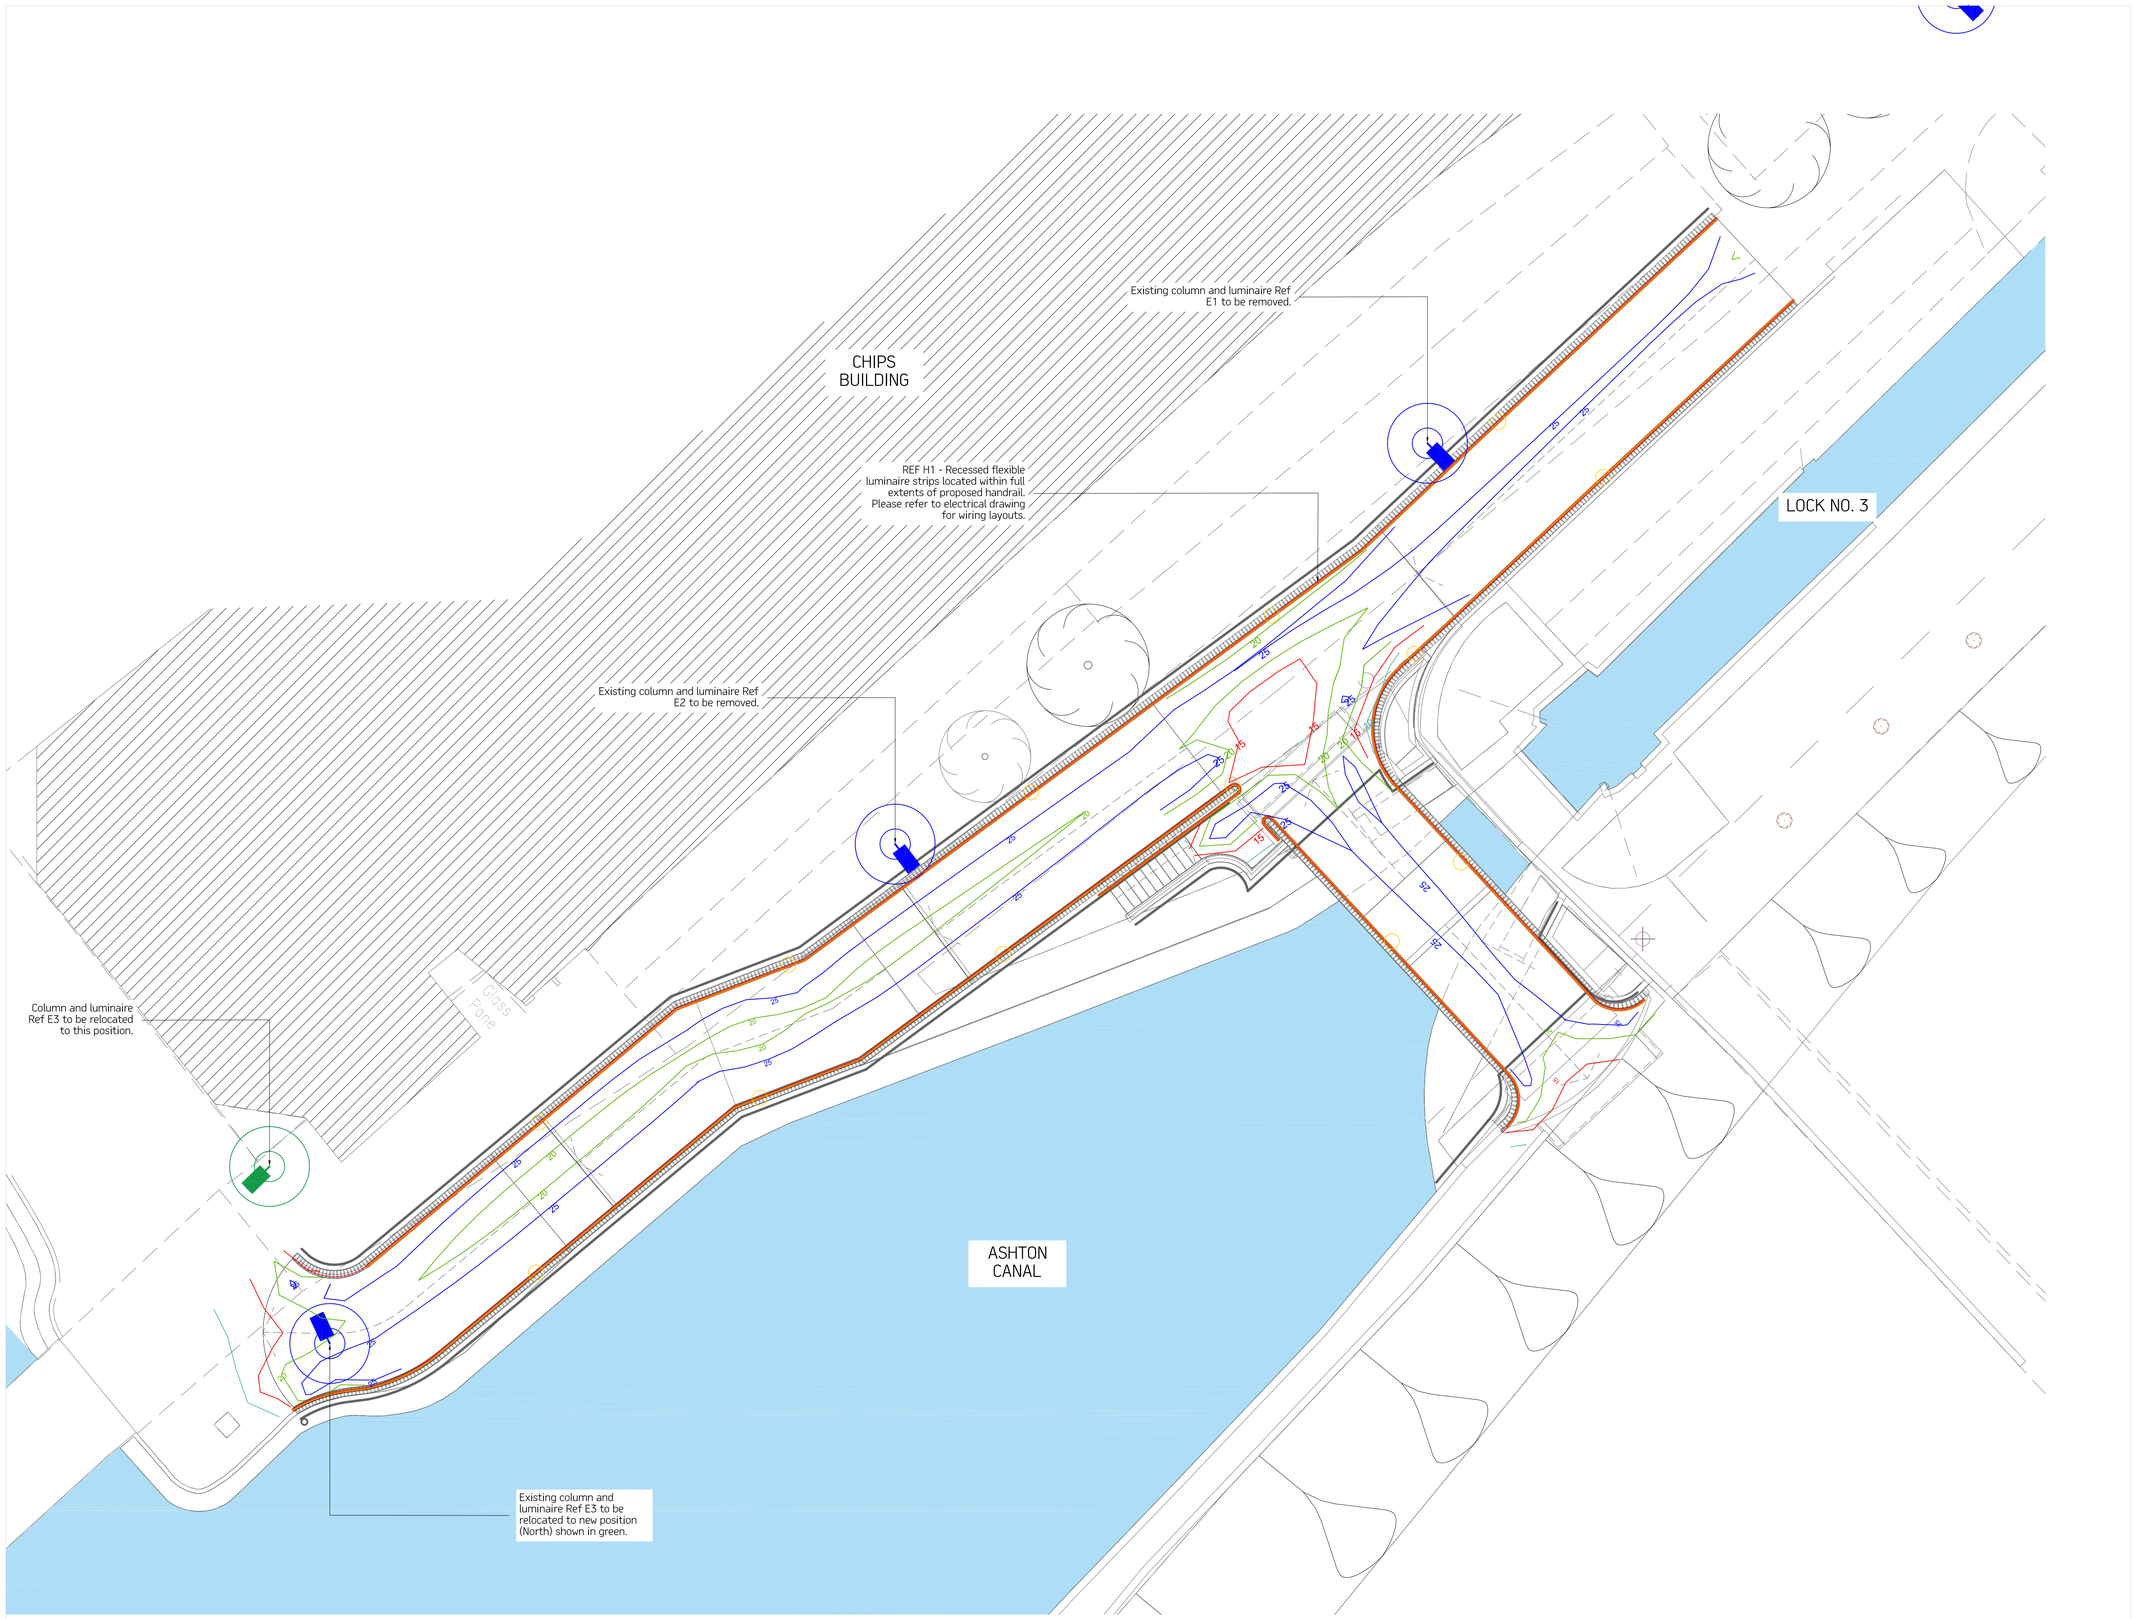


STUDIO DEKKA LIMITED SHALL HAVE NO RESPONSIBILITY FOR ANY USE MADE OF THIS DOCUMENT OTHER THAN FOR THAT WHICH IT WAS PREPARED AND ISSUED.

ALL DIMENSIONS SHOULD BE CHECKED ON SITE.
DO NOT SCALE FROM THIS DRAWING.

ANY DRAWING ERRORS OR DIVERGENCES SHOULD BE BROUGHT TO THE ATTENTION OF STUDIO DEKKA LIMITED AT THE ADDRESS BELOW.

NOTES

TO BE READ IN CONJUNCTION WITH:
1226-ACB-PR-SH-001 - Proposed Luminaire Schedule

Please refer to:
- the architects drawings for all design details.
- the electrical engineers drawings for all wiring routes, cable specifications and feeder pillar details.

KEY

- 25 lux
- 20 lux
- 15 lux
- 10 lux
- 5 lux
- 0.2 lux

REVISION / DESCRIPTION	DRAWN	CHECKED	DATE
Stage 4 Issue	JH	CS	23/08/24

STUDIO DEKKA
Independent Lighting Design Consultants

30 Aldreth Grove
York
YO23 1LB

01904 341361

studio@studiodekka.com
www.studiodekka.com

PROJECT TITLE
Islington Cycle Bridge, Lock No.3
Ashton Canal, Manchester

CLIENT
Hawkins Brown for
Manchester City Council

DRAWING TITLE
Bridge & Ramp Level
Illuminance Contour Plan

SCALE
1:100 @ A1

DATE
23/08/2024

DRAWING NO.
1226-ACB-PR-DR-003

REVISION
-