
SITE LOCATION

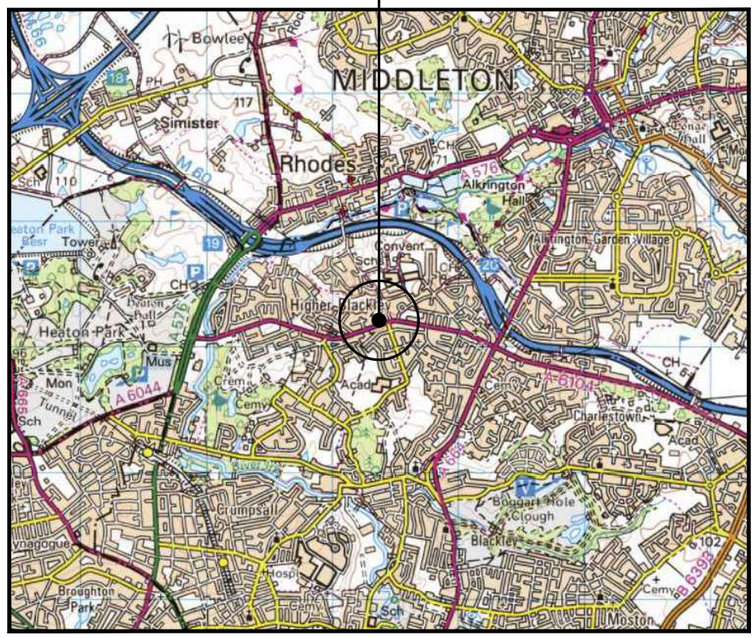

SITE LOCATION
(Scale 1:50000)

Ordnance Survey map extract
based upon Landranger map series
with the permission of the controller of
Her Majesty's Stationery Office
Licence no. 100052104
Crown copyright.

0 500 1000 1500 2000 2500m
1:50000




SITE PHOTOGRAPH

N
W E
S

= Access Route
= Access Route

SITE LOCATION

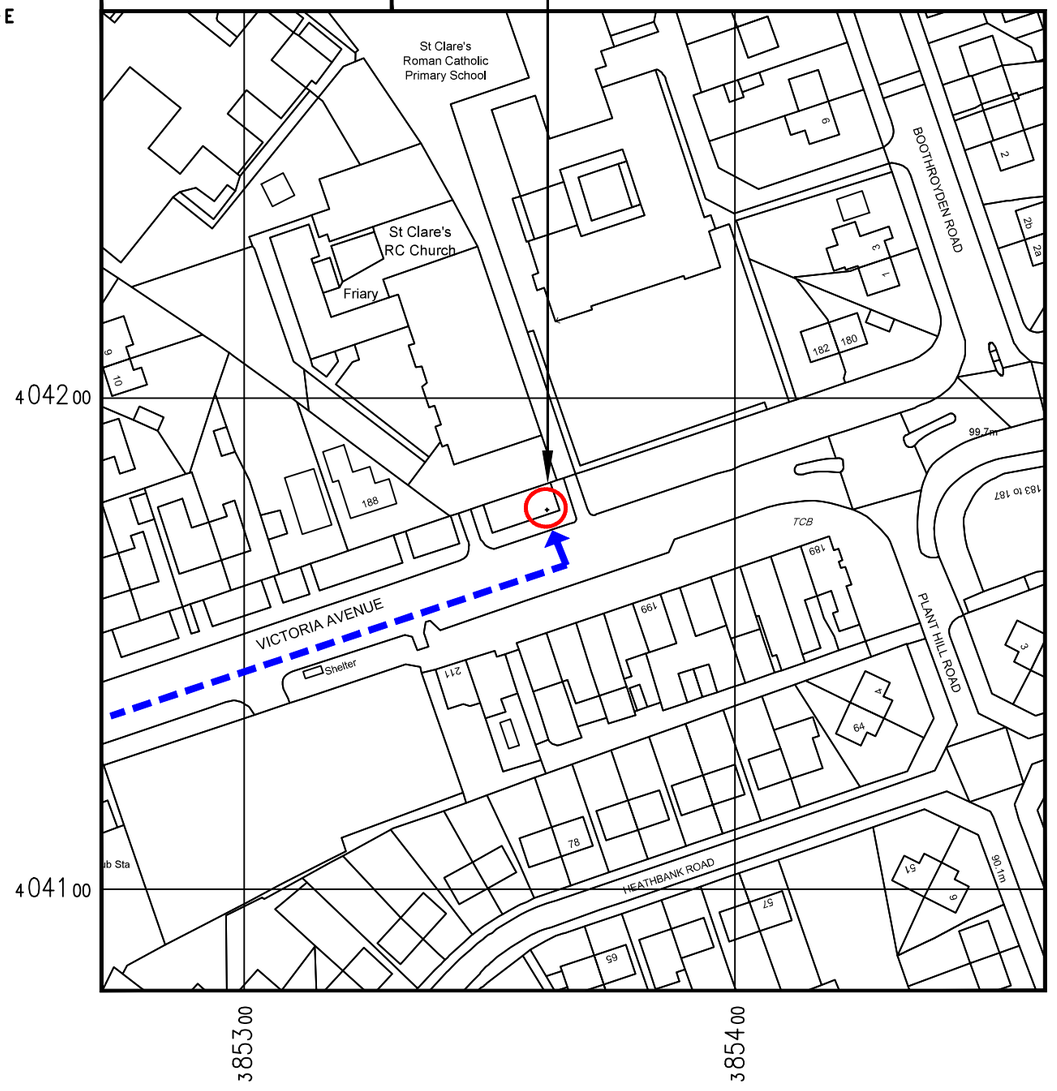

DETAILED SITE LOCATION
(Scale 1:1250)

Based upon Ordnance Survey map extract
with the permission of the Controller of
Her Majesty's Stationery Office.
Crown copyright.
Licence No. 100052104

0 12.5 25 37.5 50 62.5m
1:1250

The drawings comply with VF Standard ICNIRP guidelines, under configuration VU7F & VU5F.
Designed in accordance with Cornerstone documents: SDN0009 v6.0

ALL DIMENSIONS ARE IN mm UNLESS NOTED OTHERWISE

N.G.R E: 385362 N: 404180

DIRECTIONS TO SITE:
HEAD WEST ON M60. AT JUNCTION 19, TAKE THE A576 EXIT TO MIDDLETON. AT RHODES INTERCHANGE, TAKE THE 1ST EXIT ONTO MIDDLETON RD/A576. TURN LEFT ONTO VICTORIA AVE/A6104. DESTINATION WILL BE ON THE LEFT HAND SIDE.

REV	MODIFICATION	BY	CH	DATE
A	Issued for Approval	CDN	DVH	16.09.24

WHP Telecoms Ltd
Faraday Court
401 Faraday Street
Birchwood Park
Warrington WA3 6GA
Tel: 01925 424100 Fax: 01925 424101
e-mail: info@whptelecoms.com

cornerstone

Cell Name	Opt.
SAINT CLARE SW's	B

Cell ID No

CORNERSTONE	VMO2	VF
30814300	N/A	23647_0

Site Address / Contact Details

VICTORIA AVENUE
BOOTHROYDEN
MANCHESTER
M9 0LR


Drawing Title: SITE LOCATION MAPS

Purpose of issue: PLANNING — Dwg Rev: A

Drawing Number: 100

Surveyed By: PB — Original Sheet Size: A3 — Pack Issue: B

Drawn:	Date:	Checked:	Date:
CDN	16.09.24	DVH	16.09.24

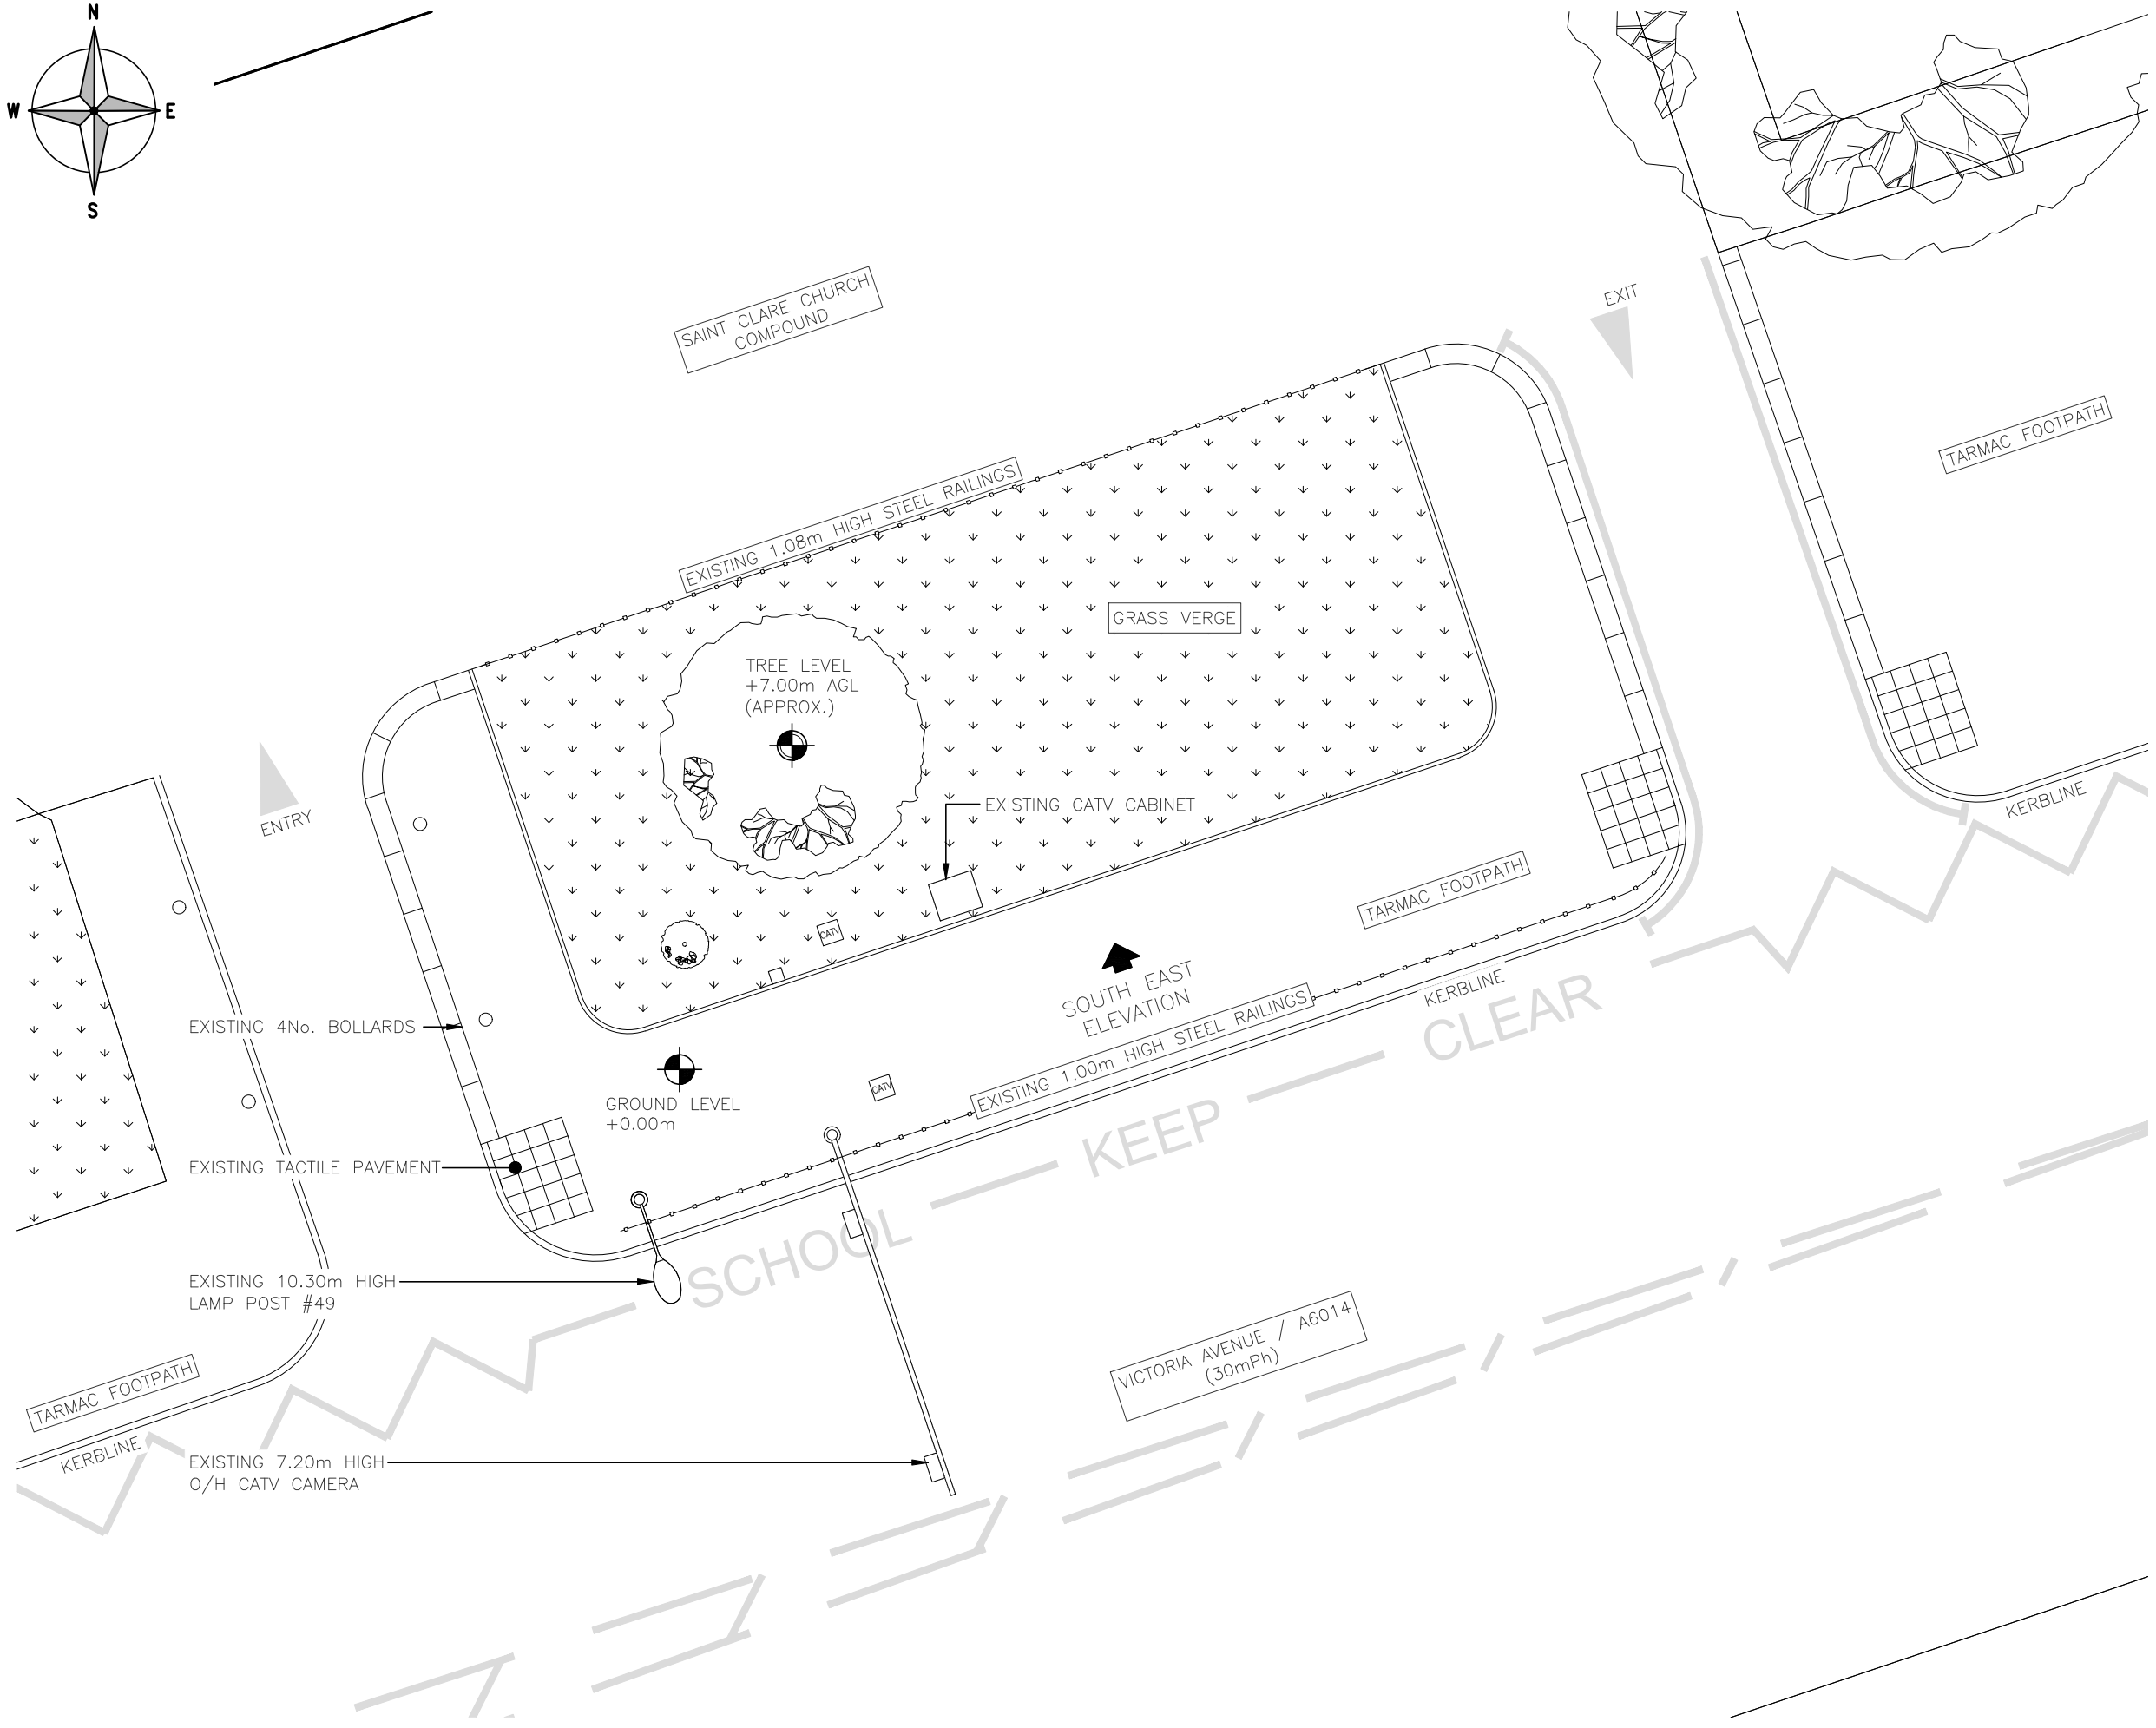

EXISTING SITE PLAN
(1:100)

ALL DIMENSIONS ARE IN mm UNLESS NOTED OTHERWISE

N.G.R	E: 385362 N: 404180

REV	MODIFICATION	BY	CH	DATE
A	Issued for Approval	CDN	DVH	16.09.24

WHP Telecoms Ltd
Faraday Court
401 Faraday Street
Birchwood Park
Warrington WA3 6GA
Tel: 01925 424100 Fax: 01925 424101
e-mail: info@whptelecoms.com

cornerstone

Cell Name	Opt.
SAINT CLARE SW's	B

Cell ID No

CORNERSTONE	VMO2	VF
30814300	N/A	23647_0

Site Address / Contact Details

VICTORIA AVENUE
BOOTHROYDEN
MANCHESTER
M9 0LR


Drawing Title: EXISTING SITE PLAN

Purpose of issue: PLANNING — Dwg Rev: A

Drawing Number: 200

Surveyed By:	Original Sheet Size:	Pack Issue:
PB	A3	B

Drawn:	Date:	Checked:	Date:
CDN	16.09.24	DVH	16.09.24

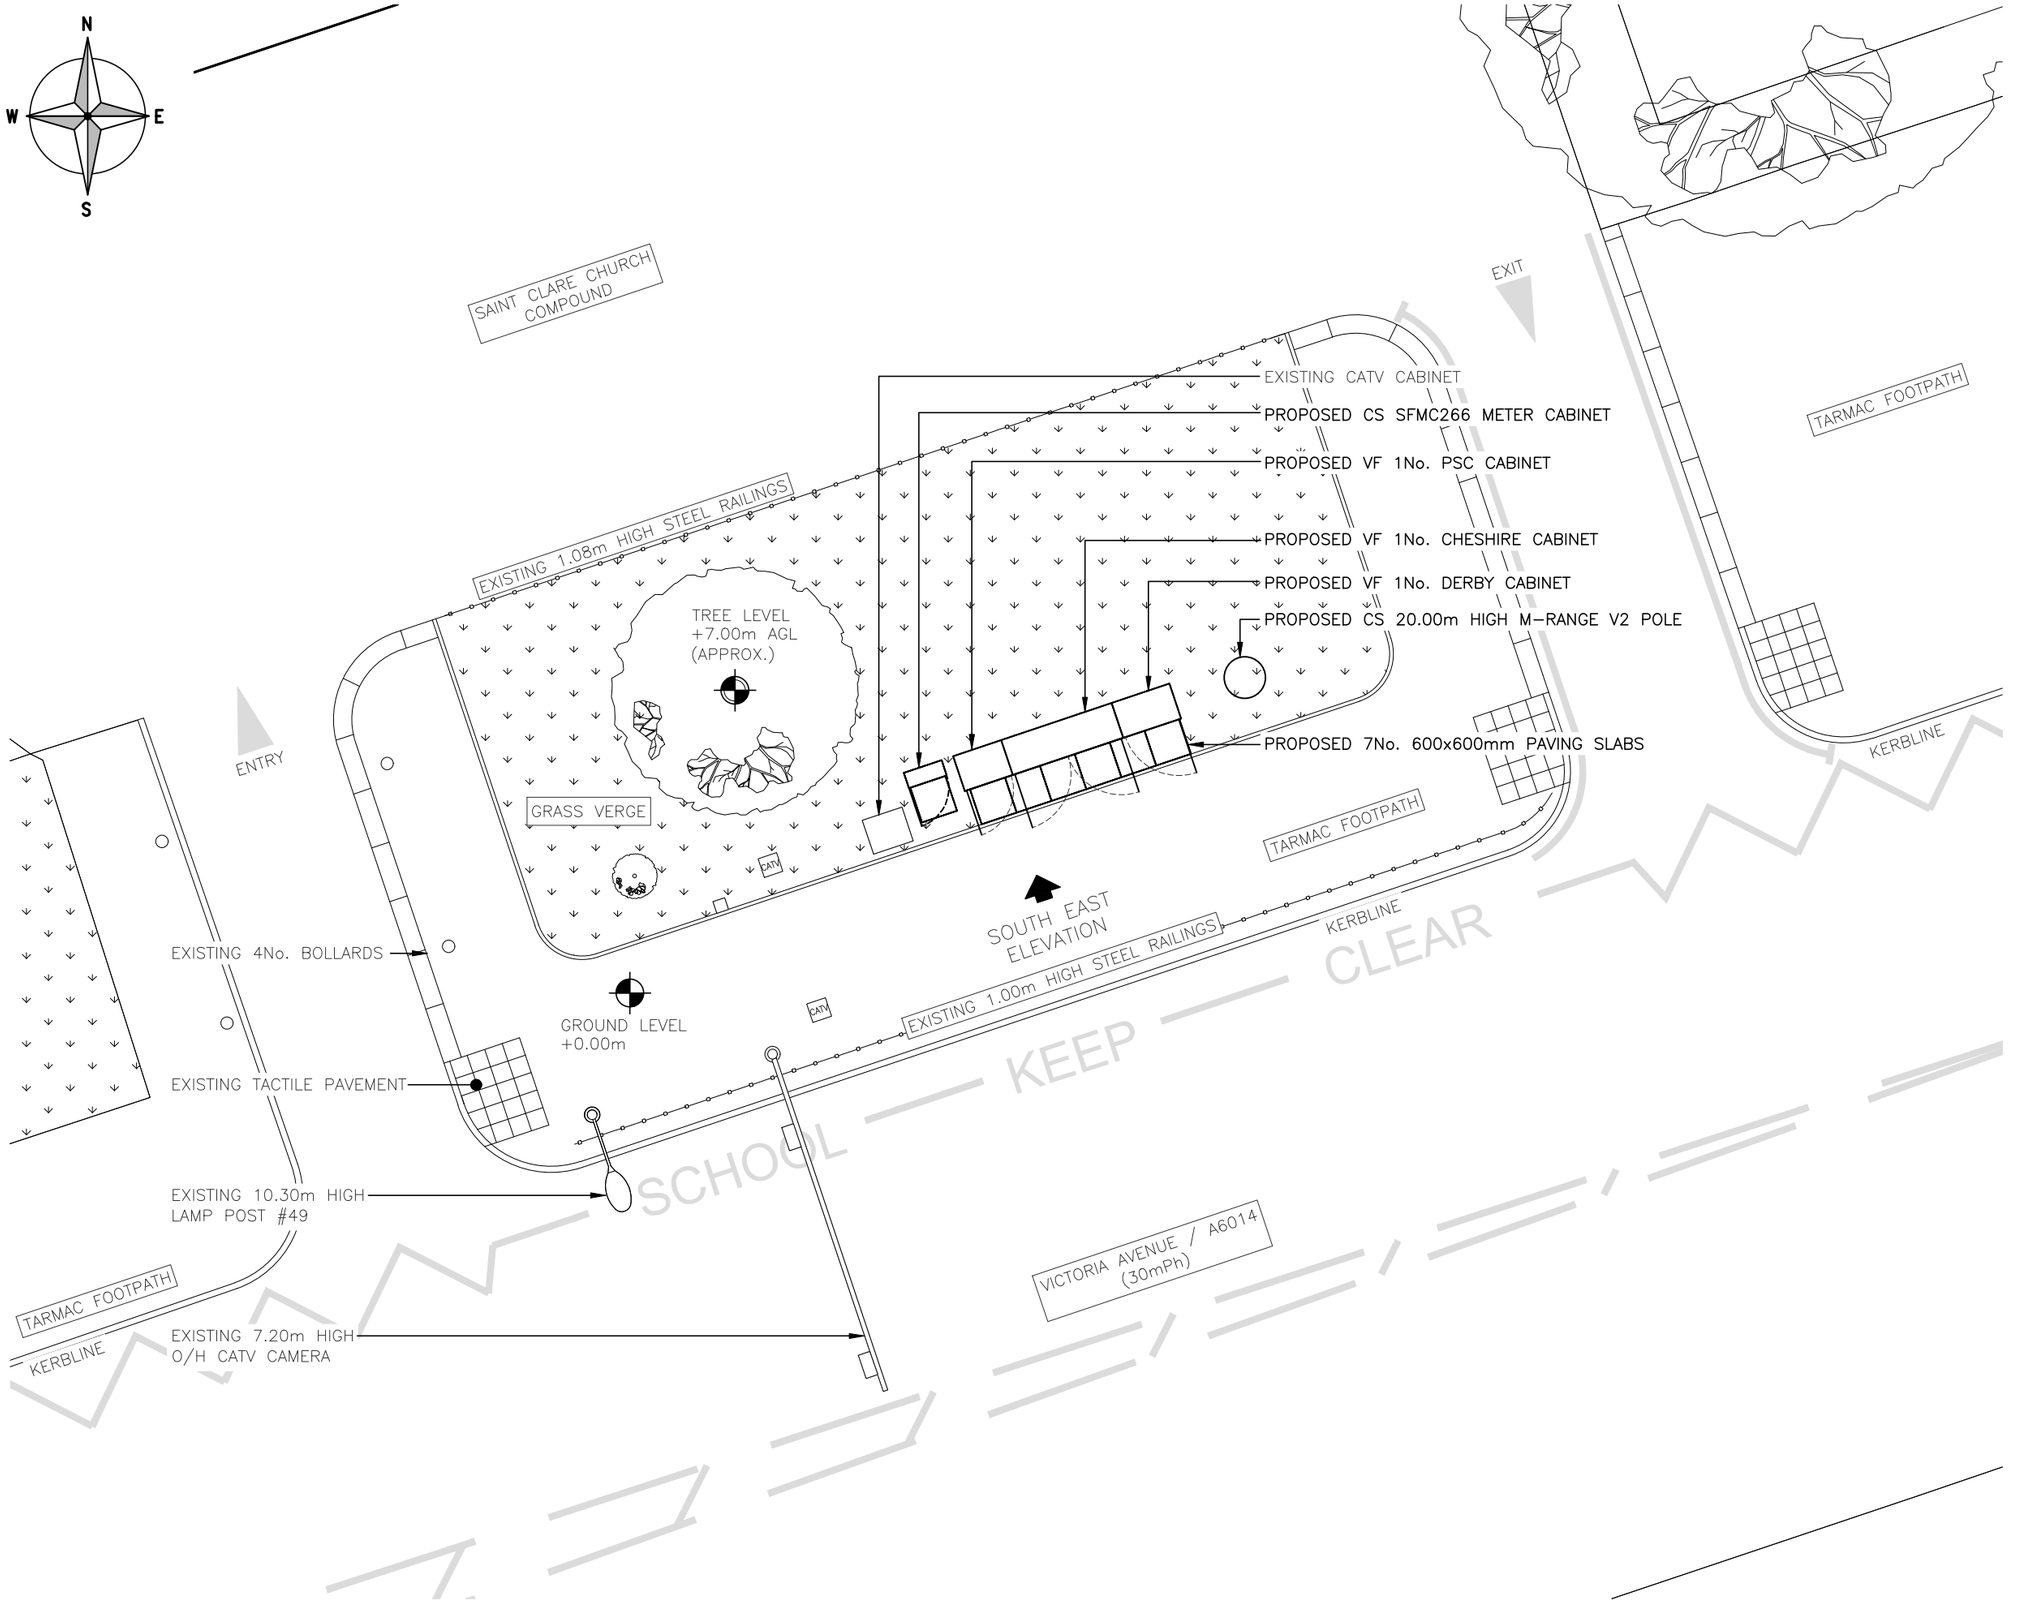

ALL DIMENSIONS ARE IN mm UNLESS NOTED OTHERWISE

N.G.R E: 385362 N: 404180

NOTES:

REV	MODIFICATION	BY	CH	DATE
B	Amended cabinet orientation	CT	CT	12.11.24
A	Issued for Approval	CDN	DVH	16.09.24

WHP Telecoms Ltd
Faraday Court
401 Faraday Street
Birchwood Park
Warrington WA3 6GA
Tel: 01925 424100 Fax: 01925 424101
e-mail: info@whptelecoms.com

cornerstone

Cell Name	Opt.
SAINT CLARE SW's	B

Cell ID No

CORNERSTONE	VMO2	VF
30814300	N/A	23647_0

Site Address / Contact Details

VICTORIA AVENUE
BOOTHROYDEN
MANCHESTER
M9 0LR

Drawing Title: PROPOSED SITE PLAN

Purpose of issue: PLANNING — Dwg Rev: B


Drawing Number: 201

Surveyed By:		Original Sheet Size:		Pack Issue:
PB		A3		
Drawn: CDN	Date: 16.09.24	Checked: DVH	Date: 16.09.24	B

The drawings comply with VF Standard ICNIRP guidelines, under configuration VU7F & VU5F.
Designed in accordance with Cornerstone documents: SDN0009 v6.0

PROPOSED SITE PLAN
(1:100)

0 1 2 3 4 5m
1:100

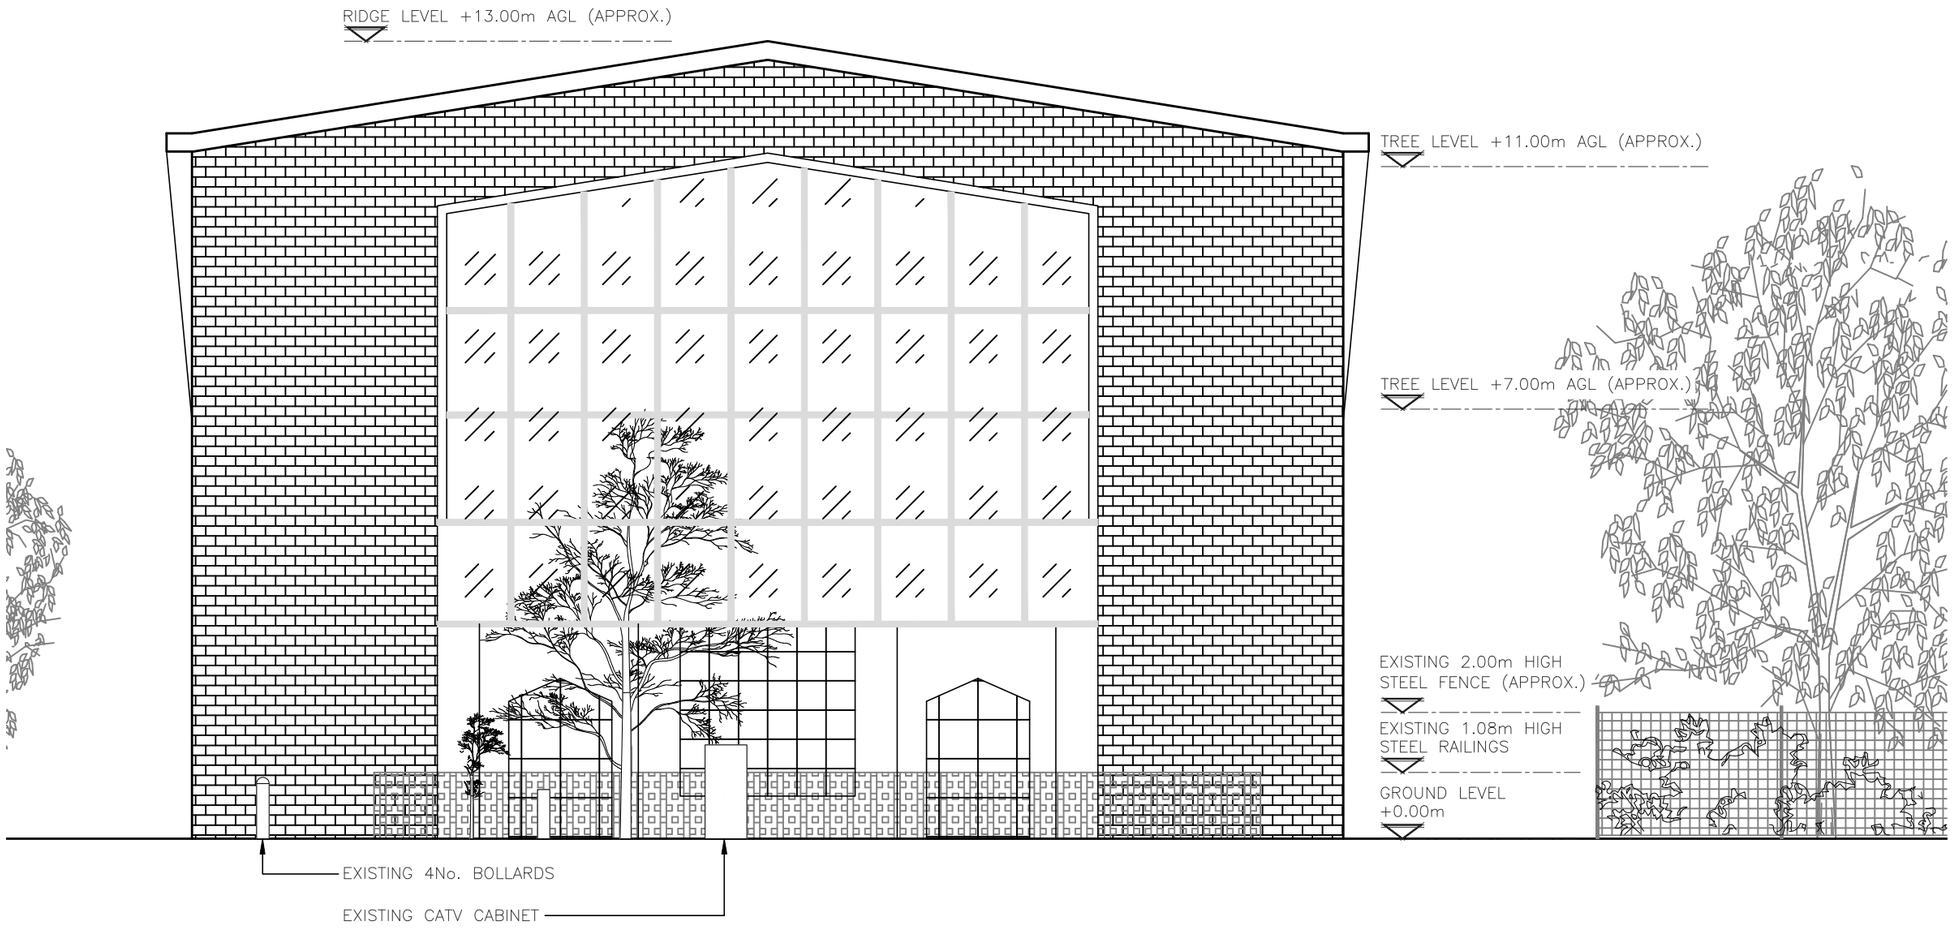

EXISTING SOUTH EAST ELEVATION

(1:100)

0 1 2 3 4 5m

1:100

ALL DIMENSIONS ARE IN mm UNLESS NOTED OTHERWISE

N.G.R E: 385362 N: 404180

NOTES:

REV	MODIFICATION	BY	CH	DATE
A	Issued for Approval	CDN	DVH	16.09.24

WHP Telecoms Ltd
Faraday Court
401 Faraday Street
Birchwood Park
Warrington WA3 6GA
Tel: 01925 424100 Fax: 01925 424101
e-mail: info@whptelecoms.com

cornerstone

Cell Name	Opt.
SAINT CLARE SW's	B

Cell ID No

CORNERSTONE	VMO2	VF
30814300	N/A	23647_0

Site Address / Contact Details

VICTORIA AVENUE
BOOTHROYDEN
MANCHESTER
M9 0LR


Drawing Title: EXISTING SITE ELEVATION

Purpose of issue: PLANNING — Dwg Rev: A

Drawing Number: 300

Surveyed By:	Original Sheet Size:	Pack Issue:
PB	A3	B

Drawn:	Date:	Checked:	Date:
CDN	16.09.24	DVH	16.09.24

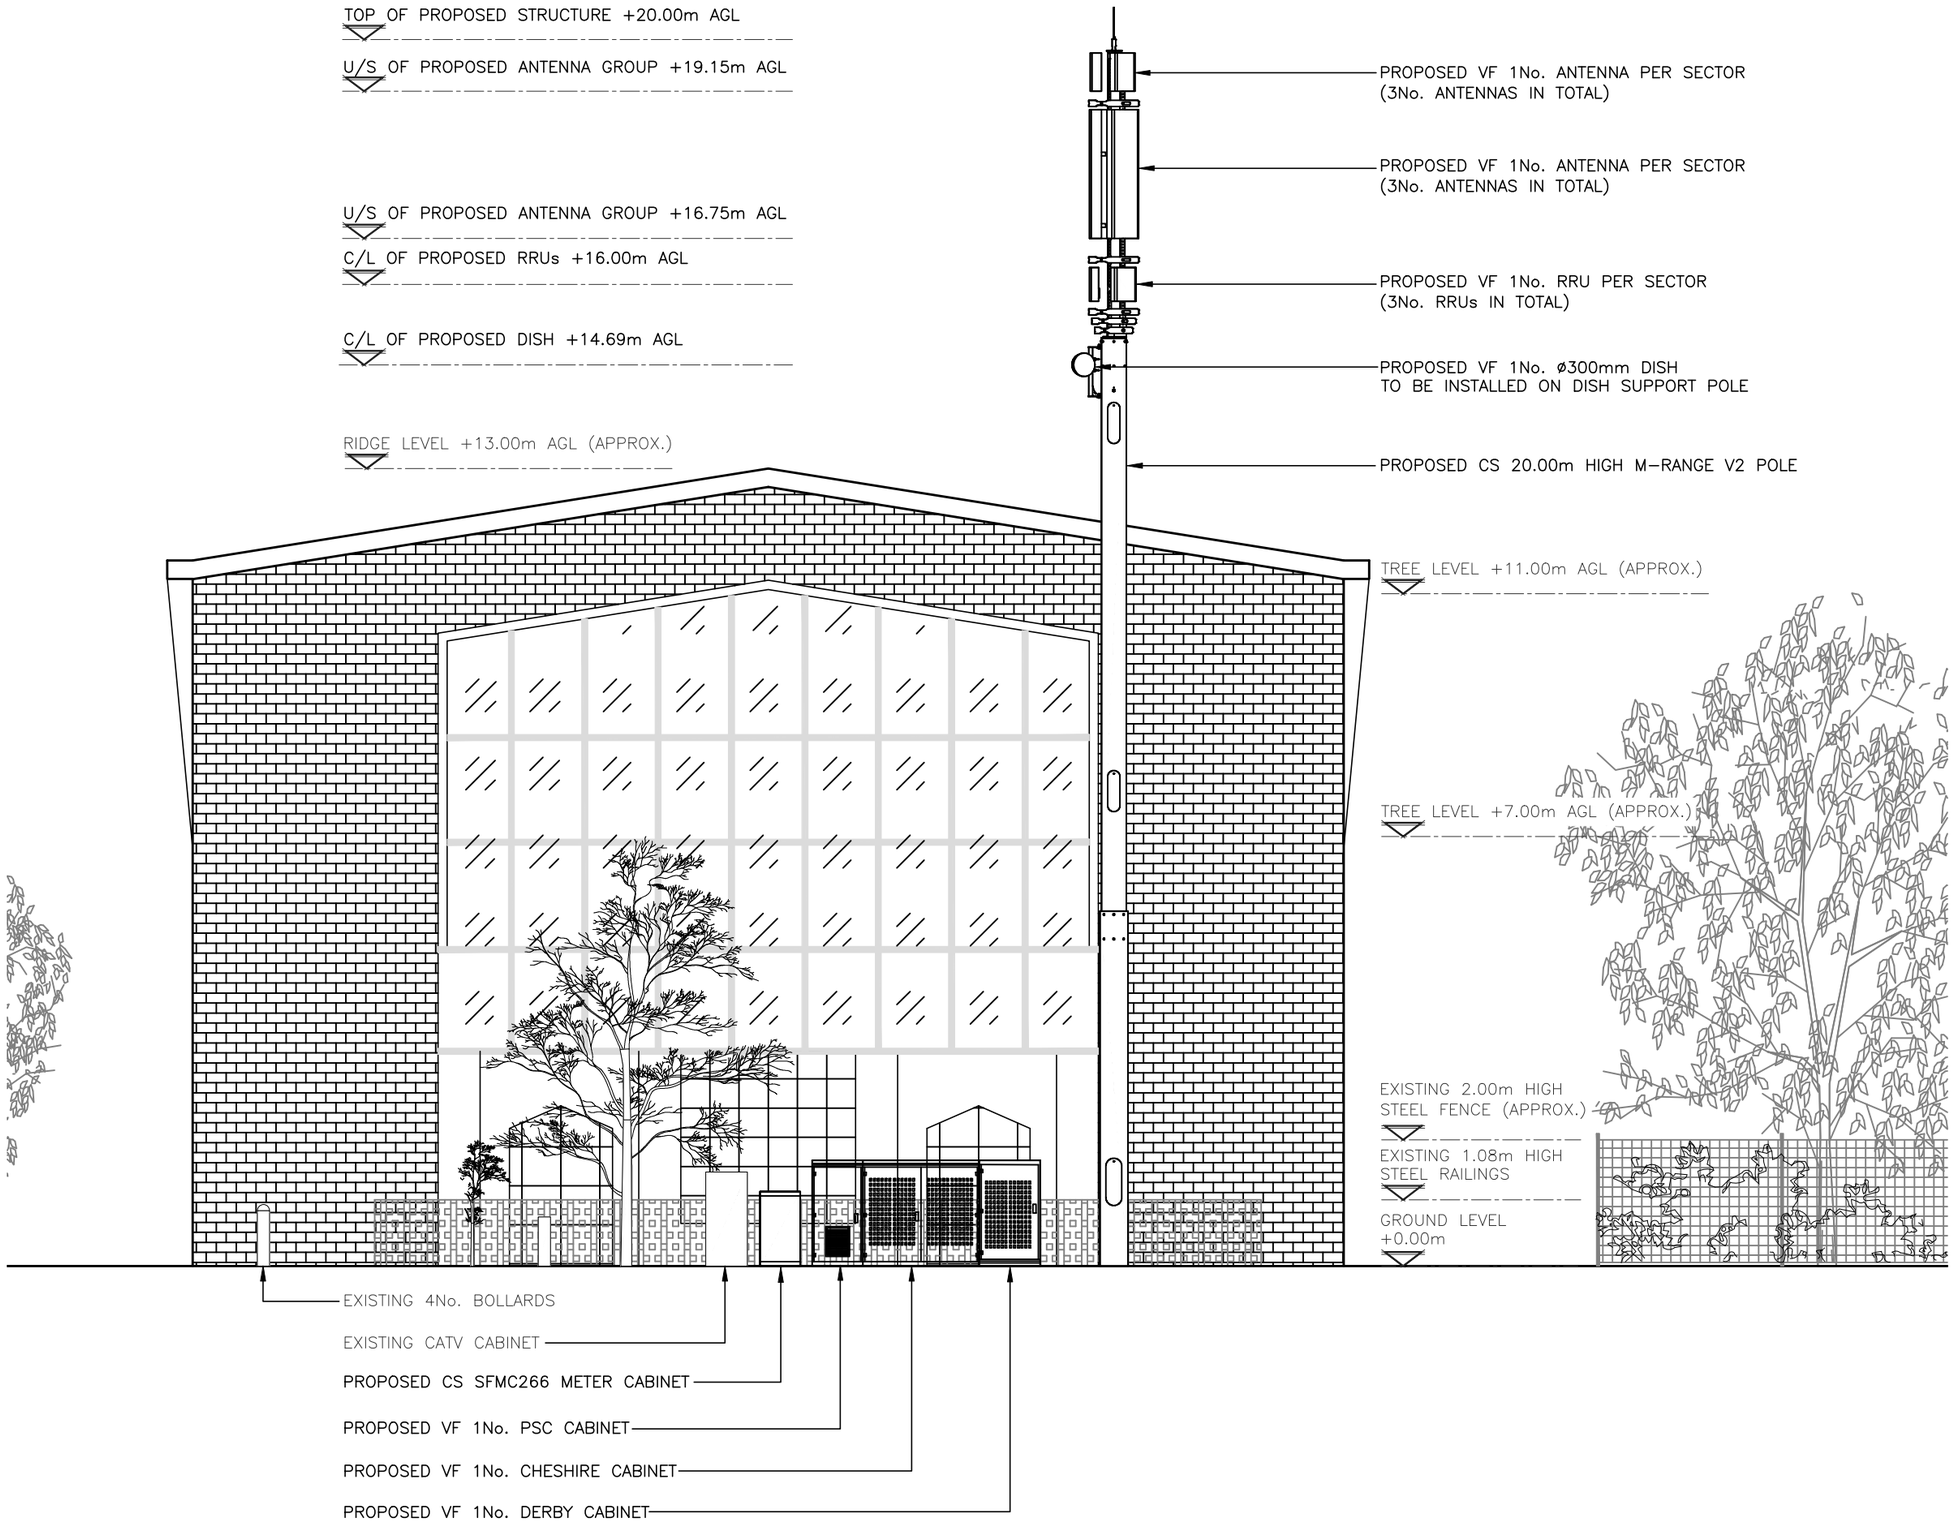

PROPOSED SOUTH EAST ELEVATION

(1:100)

0 1 2 3 4 5m
1:100

The drawings comply with VF Standard ICNIRP guidelines, under configuration VU7F & VU5F.
Designed in accordance with Cornerstone documents: SDN0009 v6.0

ALL DIMENSIONS ARE IN mm UNLESS NOTED OTHERWISE

N.G.R E: 385362 N: 404180

NOTES:

REV	MODIFICATION	BY	CH	DATE
B	Amended cabinet orientation	CT	CT	12.11.24
A	Issued for Approval	CDN	DVH	16.09.24

WHP Telecoms Ltd
Faraday Court
401 Faraday Street
Birchwood Park
Warrington WA3 6GA
Tel: 01925 424100 Fax: 01925 424101
e-mail: info@whptelecoms.com

cornerstone

Cell Name	Opt.
SAINT CLARE SW's	B

Cell ID No

CORNERSTONE	VMO2	VF
30814300	N/A	23647_0

Site Address / Contact Details

VICTORIA AVENUE
BOOTHROYDEN
MANCHESTER
M9 0LR

Drawing Title: PROPOSED SITE ELEVATION

Purpose of issue: PLANNING — Dwg Rev: B

Drawing Number: 301

Surveyed By:	Original Sheet Size:	Pack Issue:
PB	A3	B

Drawn:	Date:	Checked:	Date:
CDN	16.09.24	DVH	16.09.24