

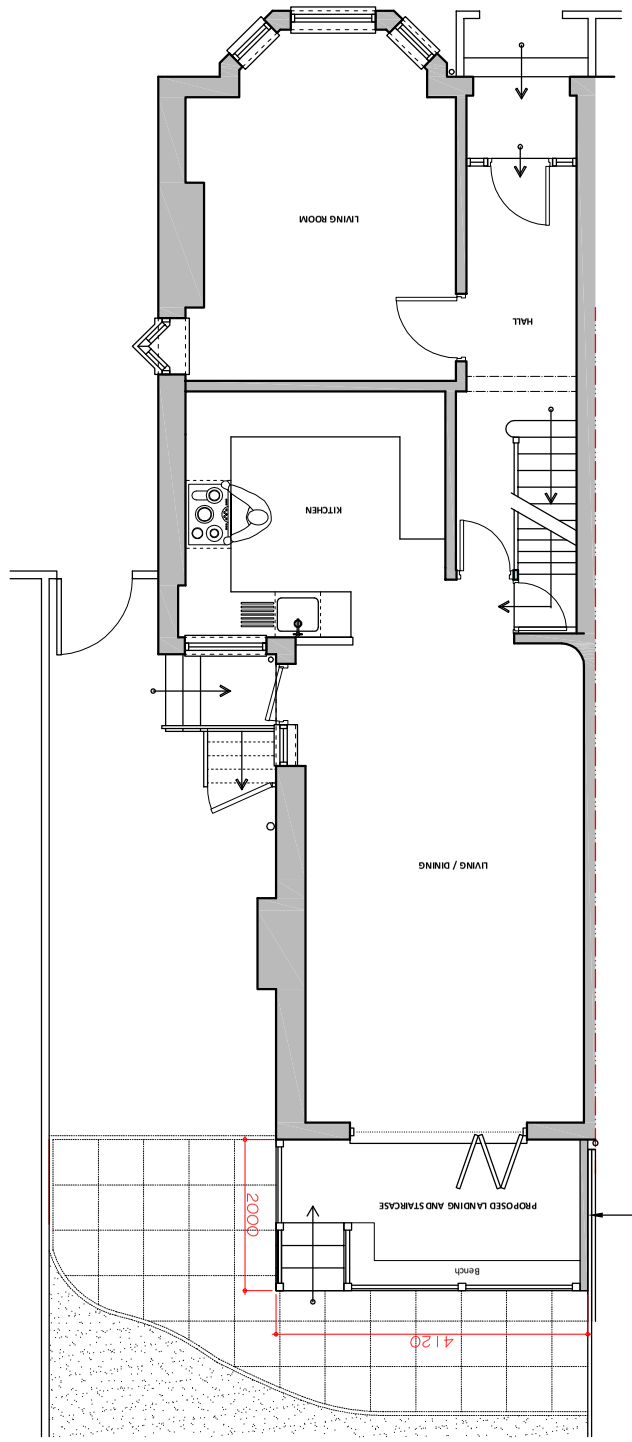


PROPOSED | GROUND FLOOR PLAN

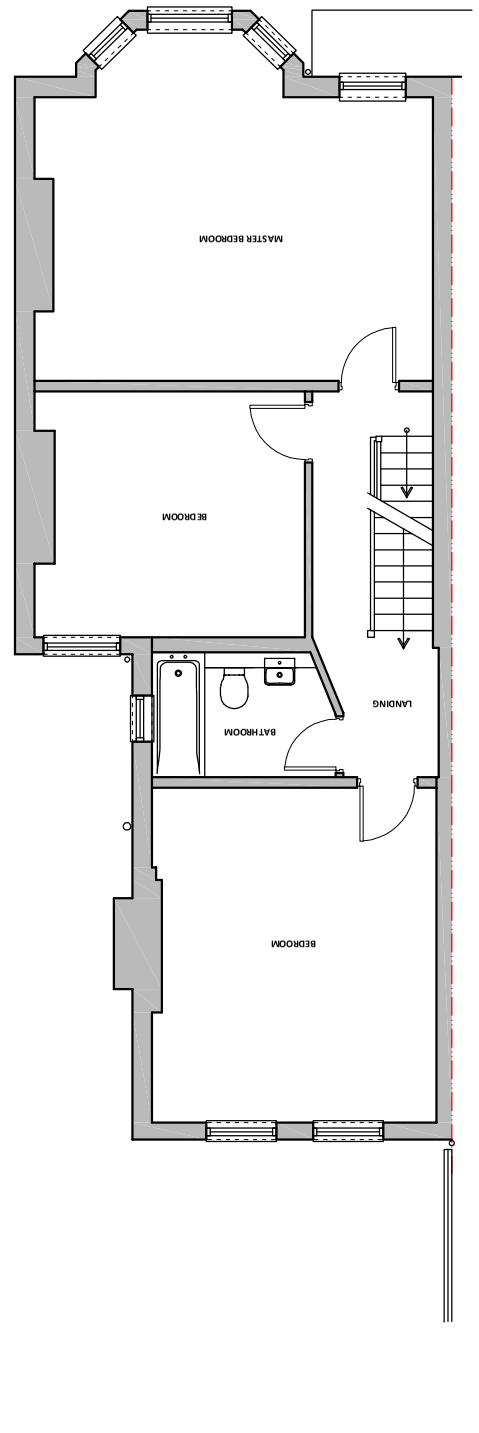

PROPOSED | FIRST FLOOR PLAN

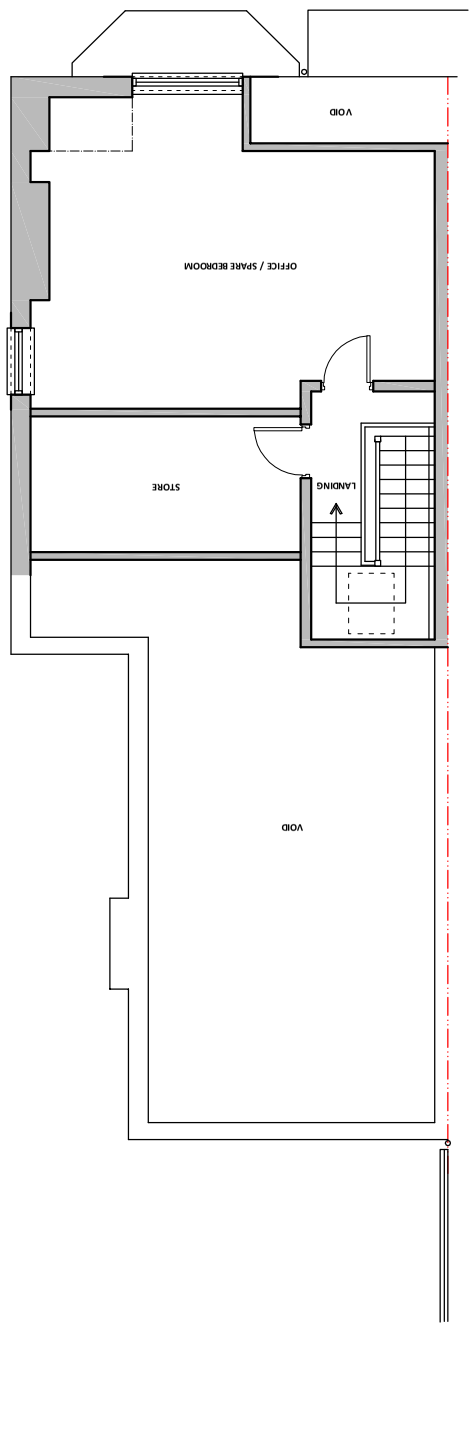

PROPOSED | SECOND FLOOR PLAN

Revision Schedule			
Revision	Description	Date	Issued by

For guidance only. Do not scale off this drawing.
1:20 - 0 1m 2m 3m 4m 5m 6m 7m 8m
1:100 - 0 200mm 400mm 600mm 800mm 1000 1200 1400 1600
1:50 - 0 1m 2m 3m 4m
1:5 - 0 100mm 200mm 300mm 400mm
TO SCALE @ A1

CLIENT:
Mrs Sophie Bessant

PROJECT:
22 Salisbury Road, Chorlton

DRAWING TITLE:
Proposed Plans

NORTH

PROJECT No: B0090	DRAWING No: 03
Revision: *	
Scale:	1: 100 @ A3
Date:	Sept 2024
Drawn by:	-

BRIGHTER
architecture • building