PLANS 2 EXTEND

PROJECT:
REAR BAY WINDOW AT GROUND AND FIRST FLOOR LEVEL, DOUBLE STOREY SIDE EXTENSION, FRONT GARAGE EXTENSION & WRAP AROUND CANOPY ROOF
ADDRESS:
2 FINNEY DRIVE
MANCHESTER
M21 9DS

DRAWN BY: CHRIS

CLIENT: MARK THORPE

Drawing No.P2E020824

drawings subject to final approval

PLANNING PURPOSE DRAWINGS

SCALE: 1:500 - PAGE SIZE A4


Date: 31/10/2024

Plans 2 Extend Ltd: 07557367769

Plans 2 Extend Ltd
98 Bolton Road
Atherton
M46 9JY
email address:
Chris@plans2extend.co.uk

EXISTING SITE PLAN

N

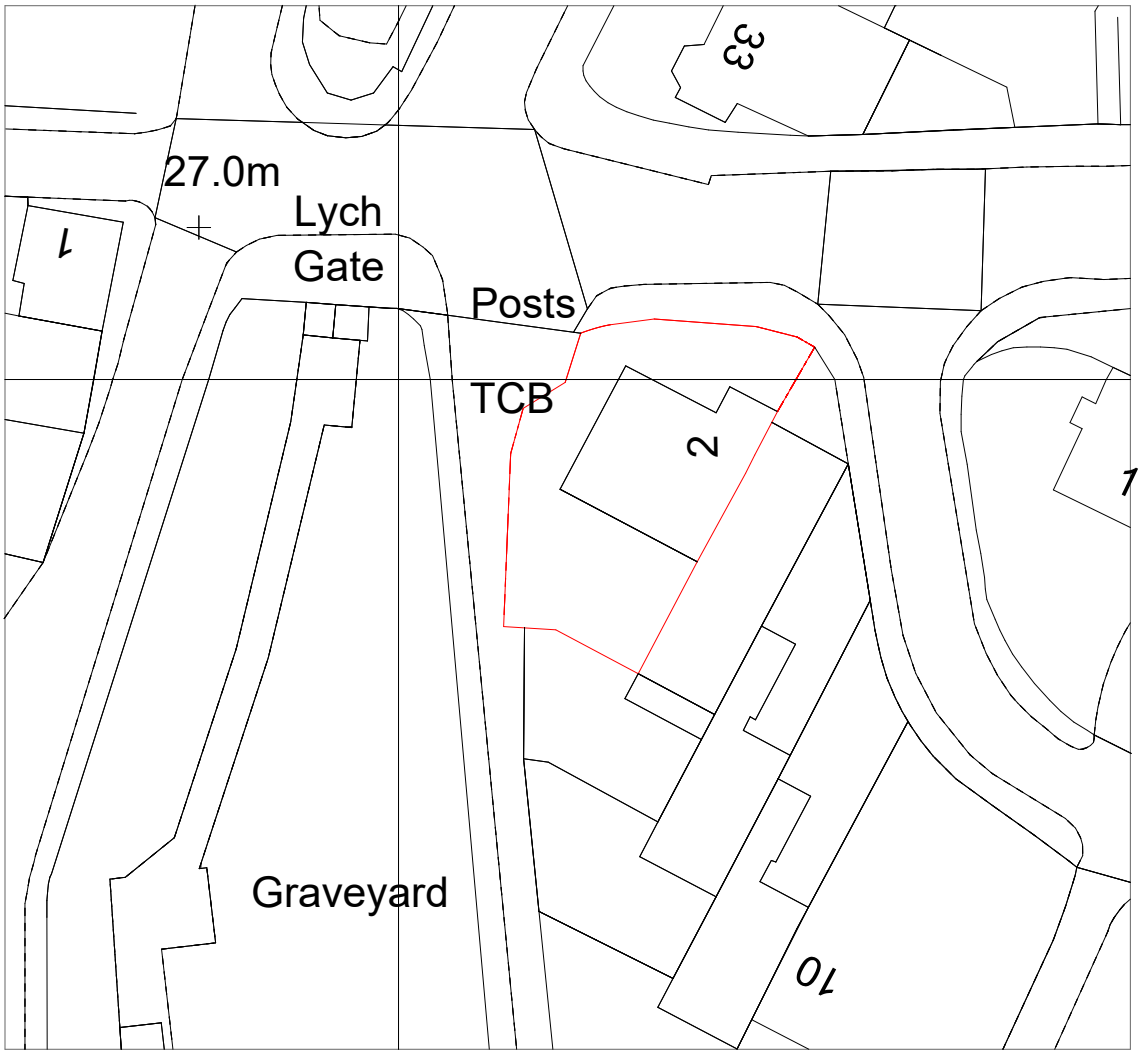

0 20 40 60 80

0 10 20 m

Metres