
Scale 1:50

0 1 2 3 4 5




Proposed Front Elevation

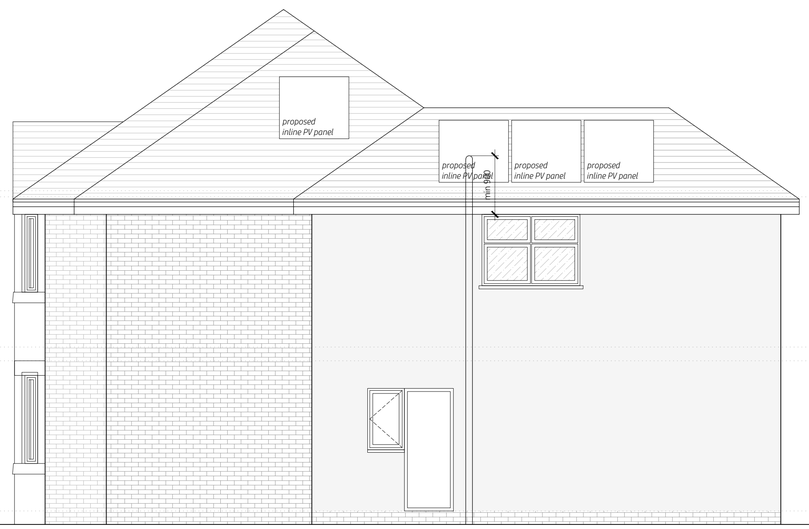

Proposed Side Elevation



Proposed Rear Elevation

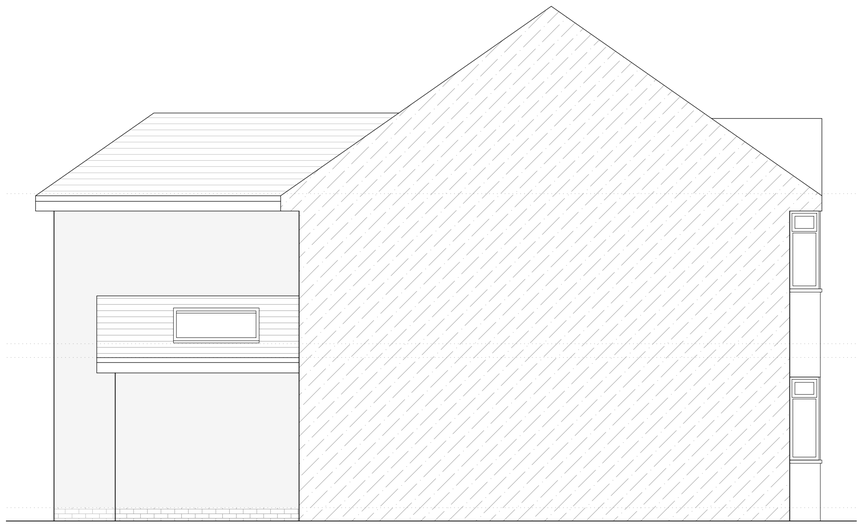

Proposed Side Elevation

project

38 Holwood Drive
Manchester
M16 8WS

scale
1:50/200@A1
1:100/400@A3

drawn by
klh

drawing number
KH440-102

revision	description	date
A	updated following meeting	28.04.2022
B	updated following meeting / different configurations	20.06.2022
C	1F reconfigured	23.08.2023
D	ensuite window added	23.08.2023
E	rear glazed doors updated to Crittal style	11.10.2023
F	for Planning	15.10.2023
G	additional side elevation and block plan added	27.10.2023
H	updated to reflect Planning comments	24.11.2023
J	updated to reflect Planning comments v2	08.12.2023
K	updated to stone cills + vertical opening lights to front	10.12.2023
L	hipped roof correctly shown to side elevation	13.12.2023
M	to reflect initial B.Regs drawings issue	15.03.2024
N	window notes added	01.04.2024
P	em.egress notes added / kitchen patio doors reduced to suit kitchen unit depth	15.07.2024
Q	materials added + front windows updated	17.07.2024
R	bathroom window updated	17.07.2024
S	latest spec + windows updated	03.09.2024
T	latest spec + windows updated	04.09.2024
U	PD note added	11.09.2024
V	updated for PV PD application	13.10.2024

Proposed Elevations

kieranhibbs*architecture*
27 Pioneer Road
Macclesfield
SK11 7ZB

kieranhibbs@gmail.com
Mobile: 07584049322

kieranhibbs*architecture*