
DO NOT SCALE FROM THIS DRAWING
ALL DIMENSIONS MUST BE CHECKED ON SITE BY CONTRACTOR PRIOR TO CONSTRUCTION

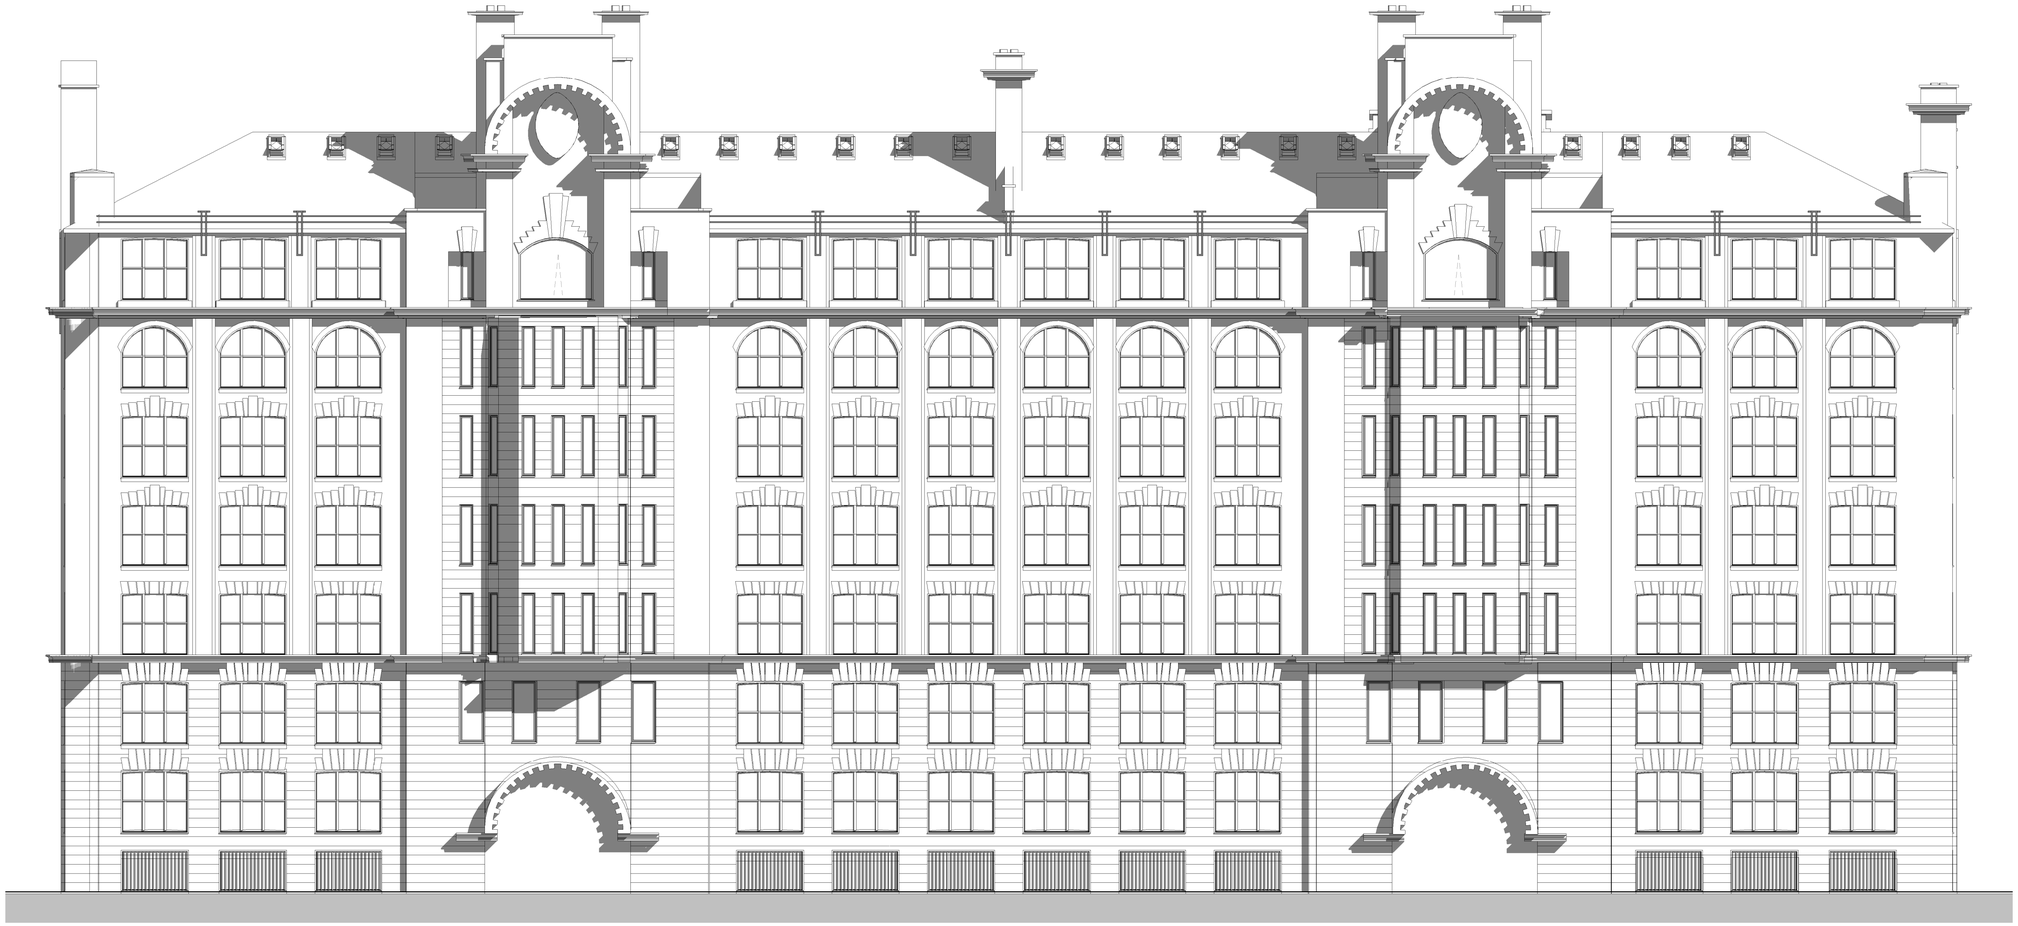

Existing Front Elevation - Whitworth Street

1 : 100

Rev	Date	Int	Description

btp ARCHITECTS — RIBA Chartered Practice

CLIENT:
Guinness Partnership

PROJECT:
India House Whitworth Street Manchester

DESCRIPTION:
Existing Front Elevation

PURPOSE OF ISSUE:
S0

DRAWN BY:	CHECKED	DATE:	SCALE @ A1:
VS	ED	12/04/17	1 : 100

JOB NO:	STATUS CODE:	DRAWING NO:	REV
4545	S0	120	

FILE IDENTIFIER:
IH-BTP-00-DR-A-4545_120

Elizabeth House 486 Didsbury Road Heaton Mersey Stockport SK4 3BS
0161 443 1221 info@bernardtaylor.co.uK www.btparchitects.co.uk