

THIS DRAWING IS FOR PLANNING PURPOSES ONLY

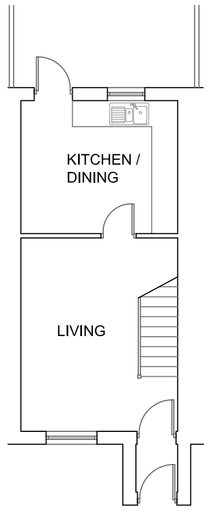


EXISTING GF PLAN
1:100

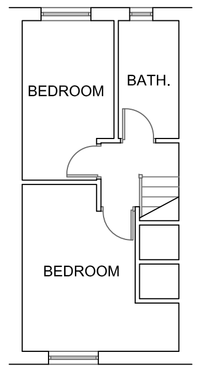


EXISTING FF PLAN
1:100




EXISTING FRONT ELEVATION
1:100

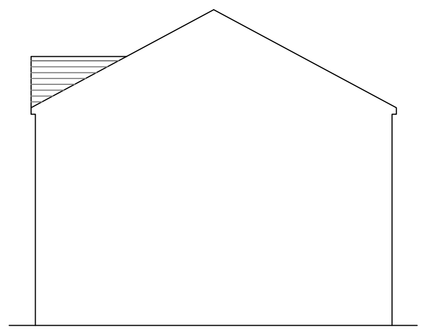

EXISTING SIDE ELEVATION
1:100

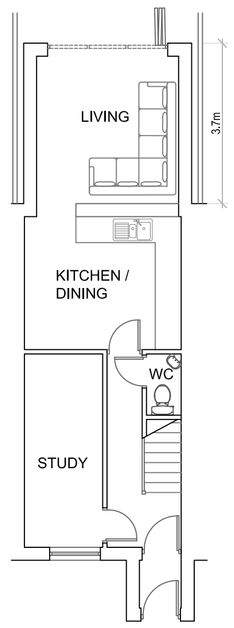


PROPOSED GF PLAN
1:100

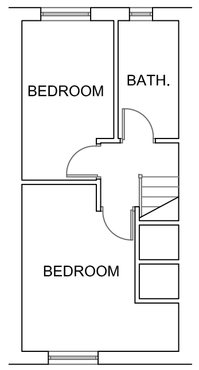


PROPOSED FF PLAN
1:100




PROPOSED FRONT ELEVATION
1:100

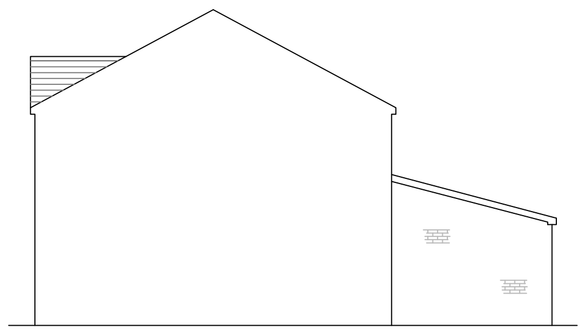


PROPOSED SIDE ELEVATION
1:100

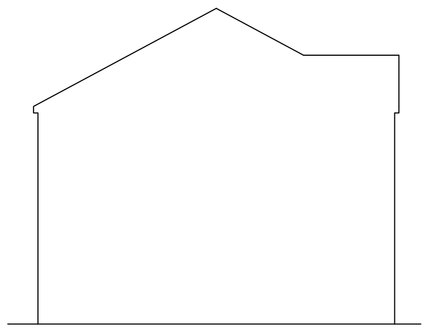


EXISTING SIDE ELEVATION
1:100

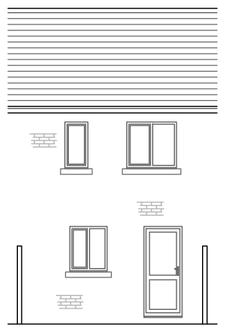


EXISTING REAR ELEVATION
1:100

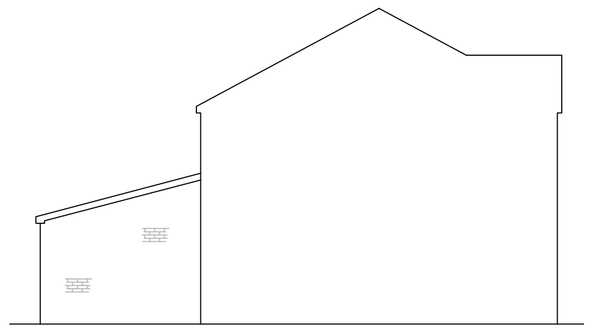


PROPOSED SIDE ELEVATION
1:100

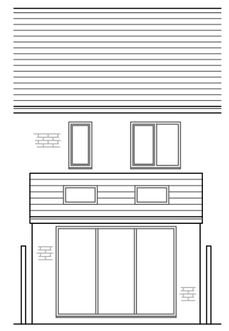

PROPOSED REAR ELEVATION 1:100

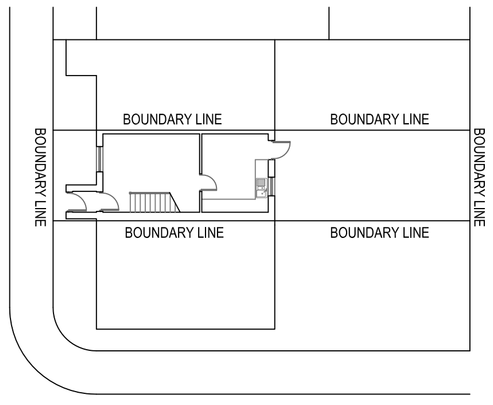

EXISTING SITE PLAN 1:200

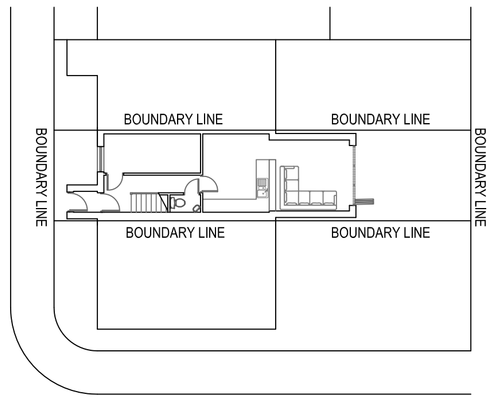

PROPOSED SITE PLAN 1:200



SCALE 1:100 0 2 4 6 8 10 0.M 10.M

9 Upper Moss Lane
Hulme
M15 5JG

Existing & Proposed Plans and Elevations

Drawn: CDW
Scale: 1:100 & 1:200 @ A1
Date: November 2024

2907_HUL_01_Planning

CDWP
CD Wilkinson Plans
tel: 07967 522401 email: chris@cdwilkinsonplans.co.uk
5 Highmeadow, Manchester, M26 1YN