General notes:

EXISTING SHOPFRONT ELEVATION
(ST ANNS SQUARE)
SCALE 1:20@A0

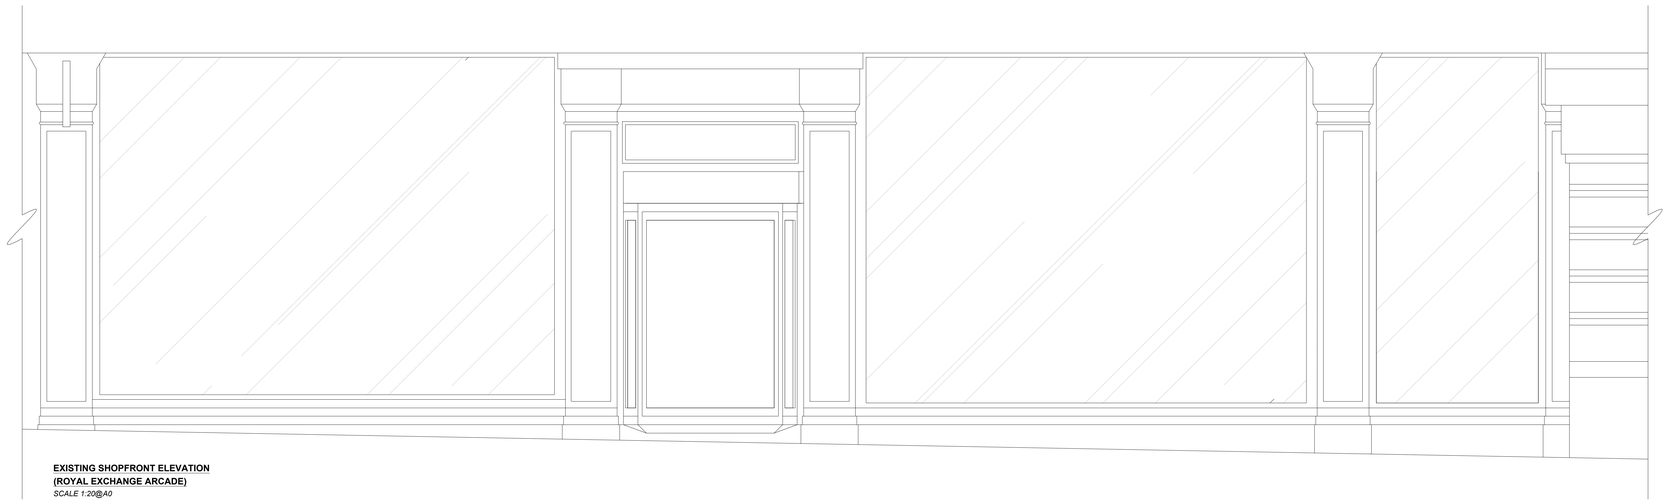

EXISTING SHOPFRONT ELEVATION
(ROYAL EXCHANGE ARCADE)
SCALE 1:20@A0

0 0.5 1 2 3
metres (for 1:20 original)

Rev. Description Date:

blass
DESIGN LLP

1 BEDFORD MEWS • LONDON • N2 9DF
0208 444 8244 • studio@blass.co.uk • www.blass.co.uk

Client: SCAMP & DUDE

Project: 1-5 ST ANNS SQUARE
MANCHESTER, M2 7EF

Title: EXISTING SHOPFRONT ELEVATIONS

Scale: 1:20 @ A0 Date: 23/08/2024

Drawn: AL DWG. No. 11279/01

This drawing is the property of Blass Design LLP and is not to be copied, reproduced, retained or disclosed to any unauthorised person either wholly or in part without prior consent. Do not scale from this drawing. Use all figured dimensions only. All figured dimensions to be checked on site prior to construction. All discrepancies, errors and omissions to be reported to the designer or project manager prior to construction. Layout and dimensions of existing building to be checked on site. All structural details to be verified by structural consultants before fabrication. If in doubt ask.

Drawing No. 11279/01