


PROPOSED FRONT ELEVATION scale 1:100




PROPOSED SIDE ELEVATION scale 1:100

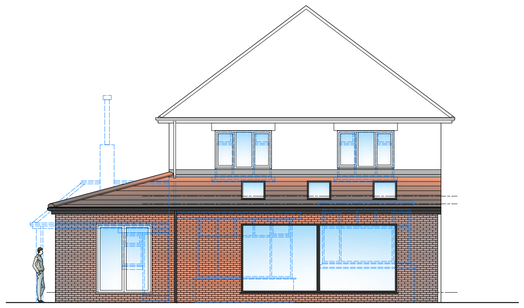


PROPOSED REAR ELEVATION scale 1:100



PROPOSED SIDE ELEVATION scale 1:100

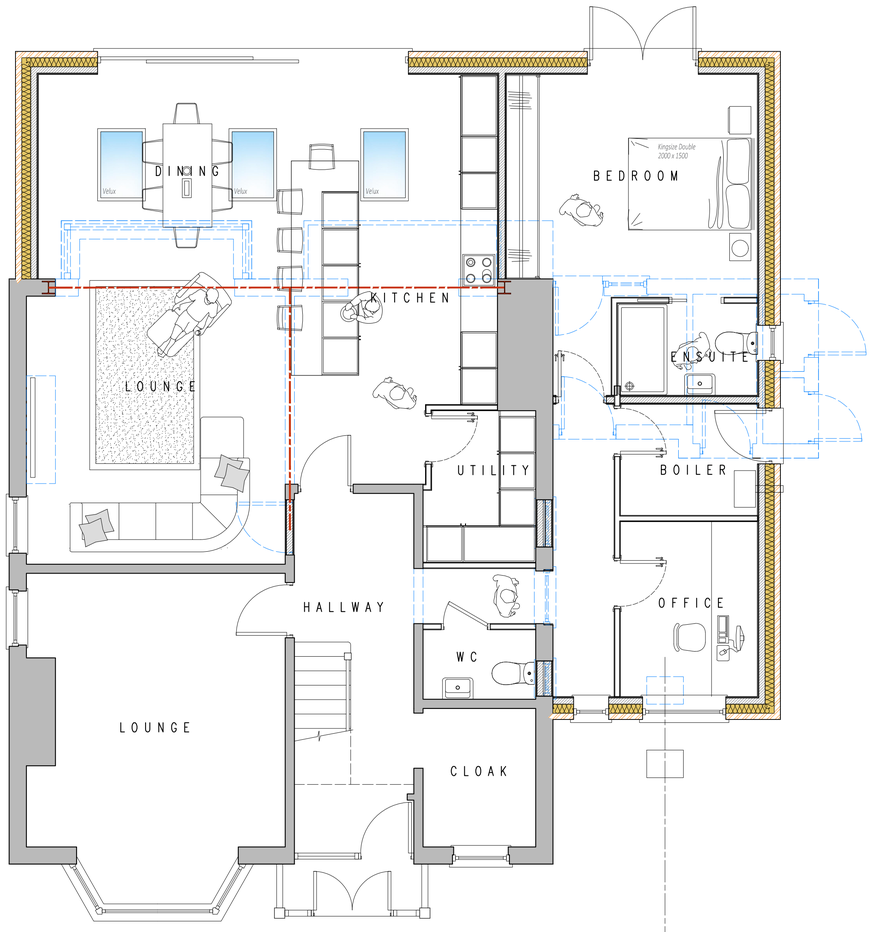


PROPOSED GROUND FLOOR PLAN scale 1:50

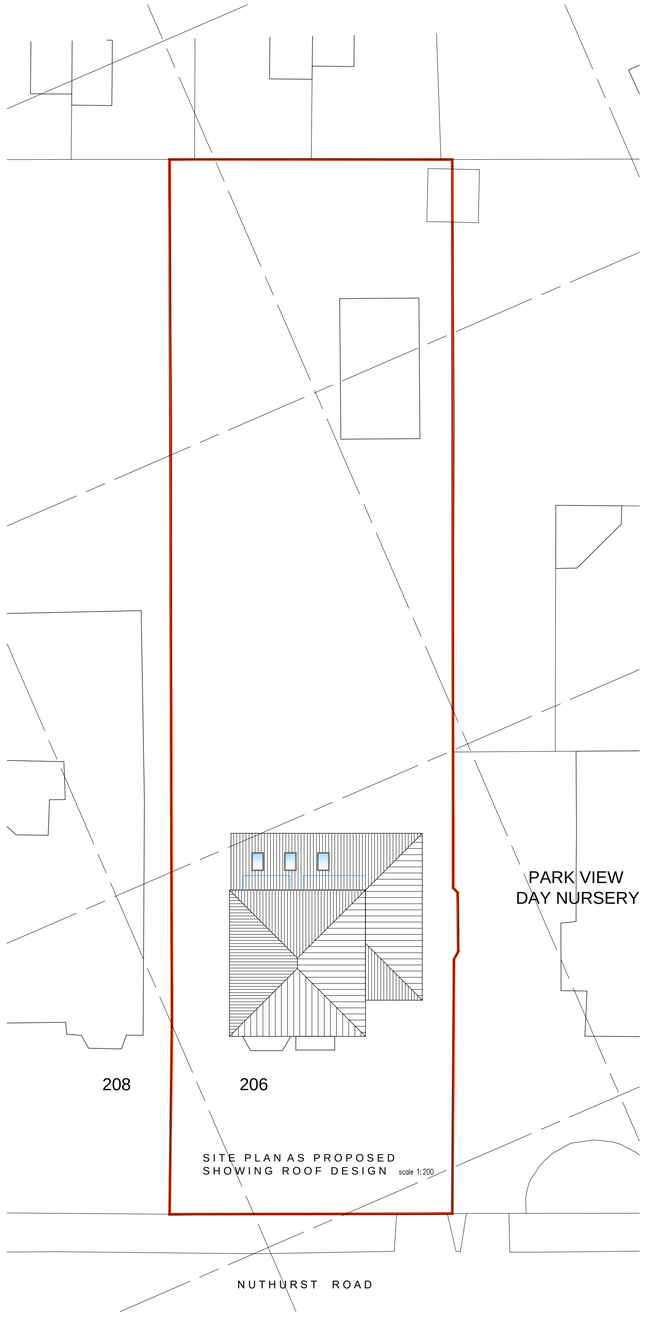

SITE PLAN AS PROPOSED
SHOWING ROOF DESIGN scale 1:200

SCALE 1:100
m 0 1 2 3 4 5

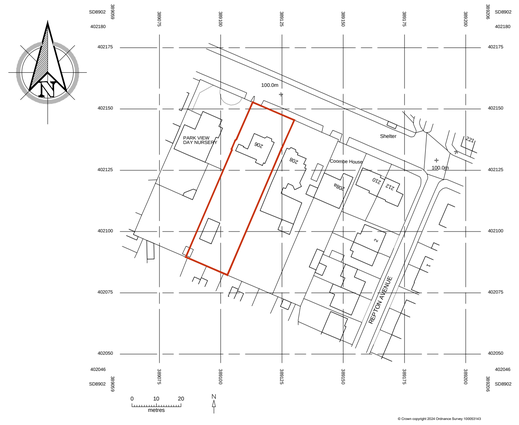

Denotes: Curtilage of Existing dwelling

LOCATION PLAN scale 1:1250

Rev	Description	Drawn	Chk	App	Date
B	Location plan text amended				16.10.24

PurplePlans
Contact : Stuart Broadhurst Tel : 07763693374

client
MR SIMON ASPINALL

Project Title
206 NUTHURST ROAD
MANCHESTER M40 3PP

Drawing Title
PROPOSED PLANS

Scale @ A1	Date drawn	Status
As shown	25.06.2024	Planning

Drawing No.	Revision
976-24-02	B