

MATERIALS SCHEDULE


1. NEW PITCHED ROOF WITH RED RED CLAY ROSEMARY TILES TO MATCH EXISTING, WITH MITRED JOINTS
2. RED CLAY RIDGE TILE TO MATCH EXISTING RIDGE TILES
3. WHITE PAINTED TIMBER SOFFIT BOARD TO MATCH EXISTING
4. BLACK uPVC GUTTER TO MATCH EXISTING

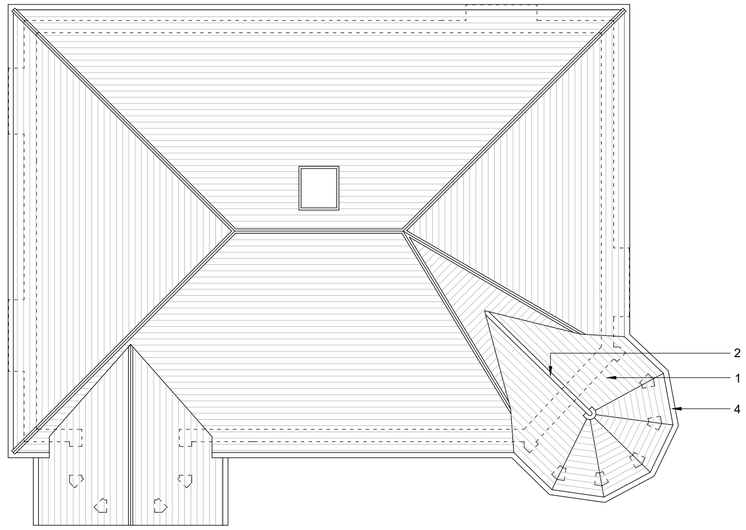

PROPOSED ROOF PLAN 1:100

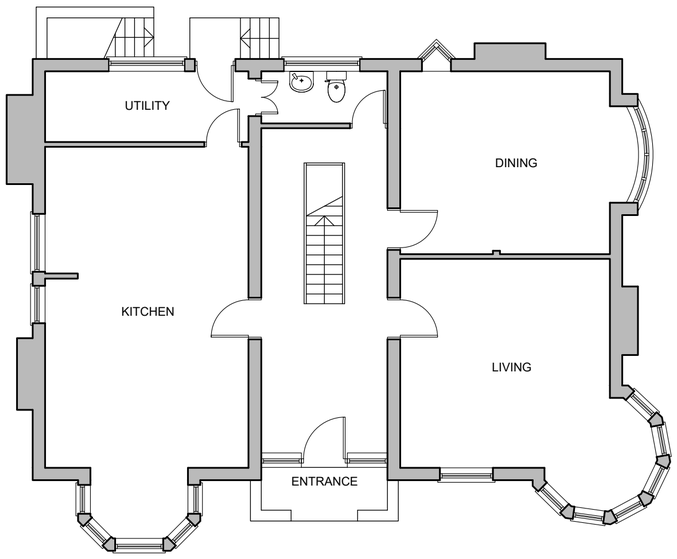

EXISTING GROUND FLOOR PLAN
1:100

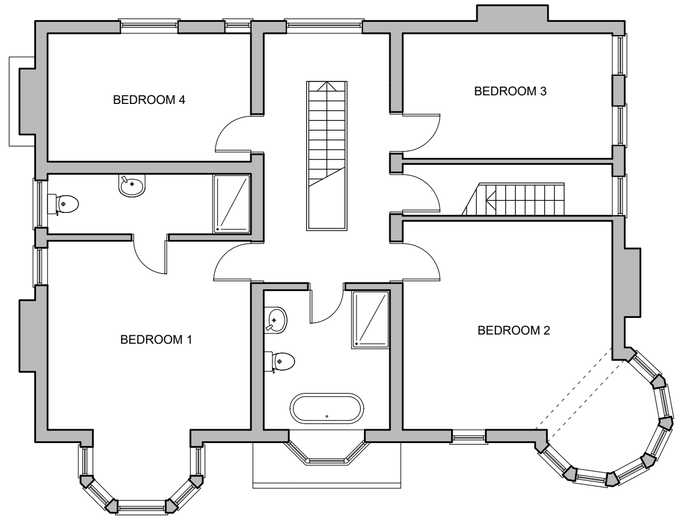

EXISTING FIRST FLOOR PLAN
1:100

Issue:

PLANNING

Revision:

0mm 20mm 40mm
0m 2m 4m
SCALE BAR - 1:100

DSQUARE ARCHITECTS
61 Mosley Street, Manchester, M2 3HZ
0161 222 3734 | info@dsquare-architects.co.uk
www.dsquare-architects.co.uk

Client: H. Boanas

Site: 636 Wilmslow Road
Manchester, M20 6AH

Title: Proposed Plans

Scale: 1:100 @ A2
Date: Sept. 2024
Drawn: DD

Drg. No. 2417-04
Rev. P2