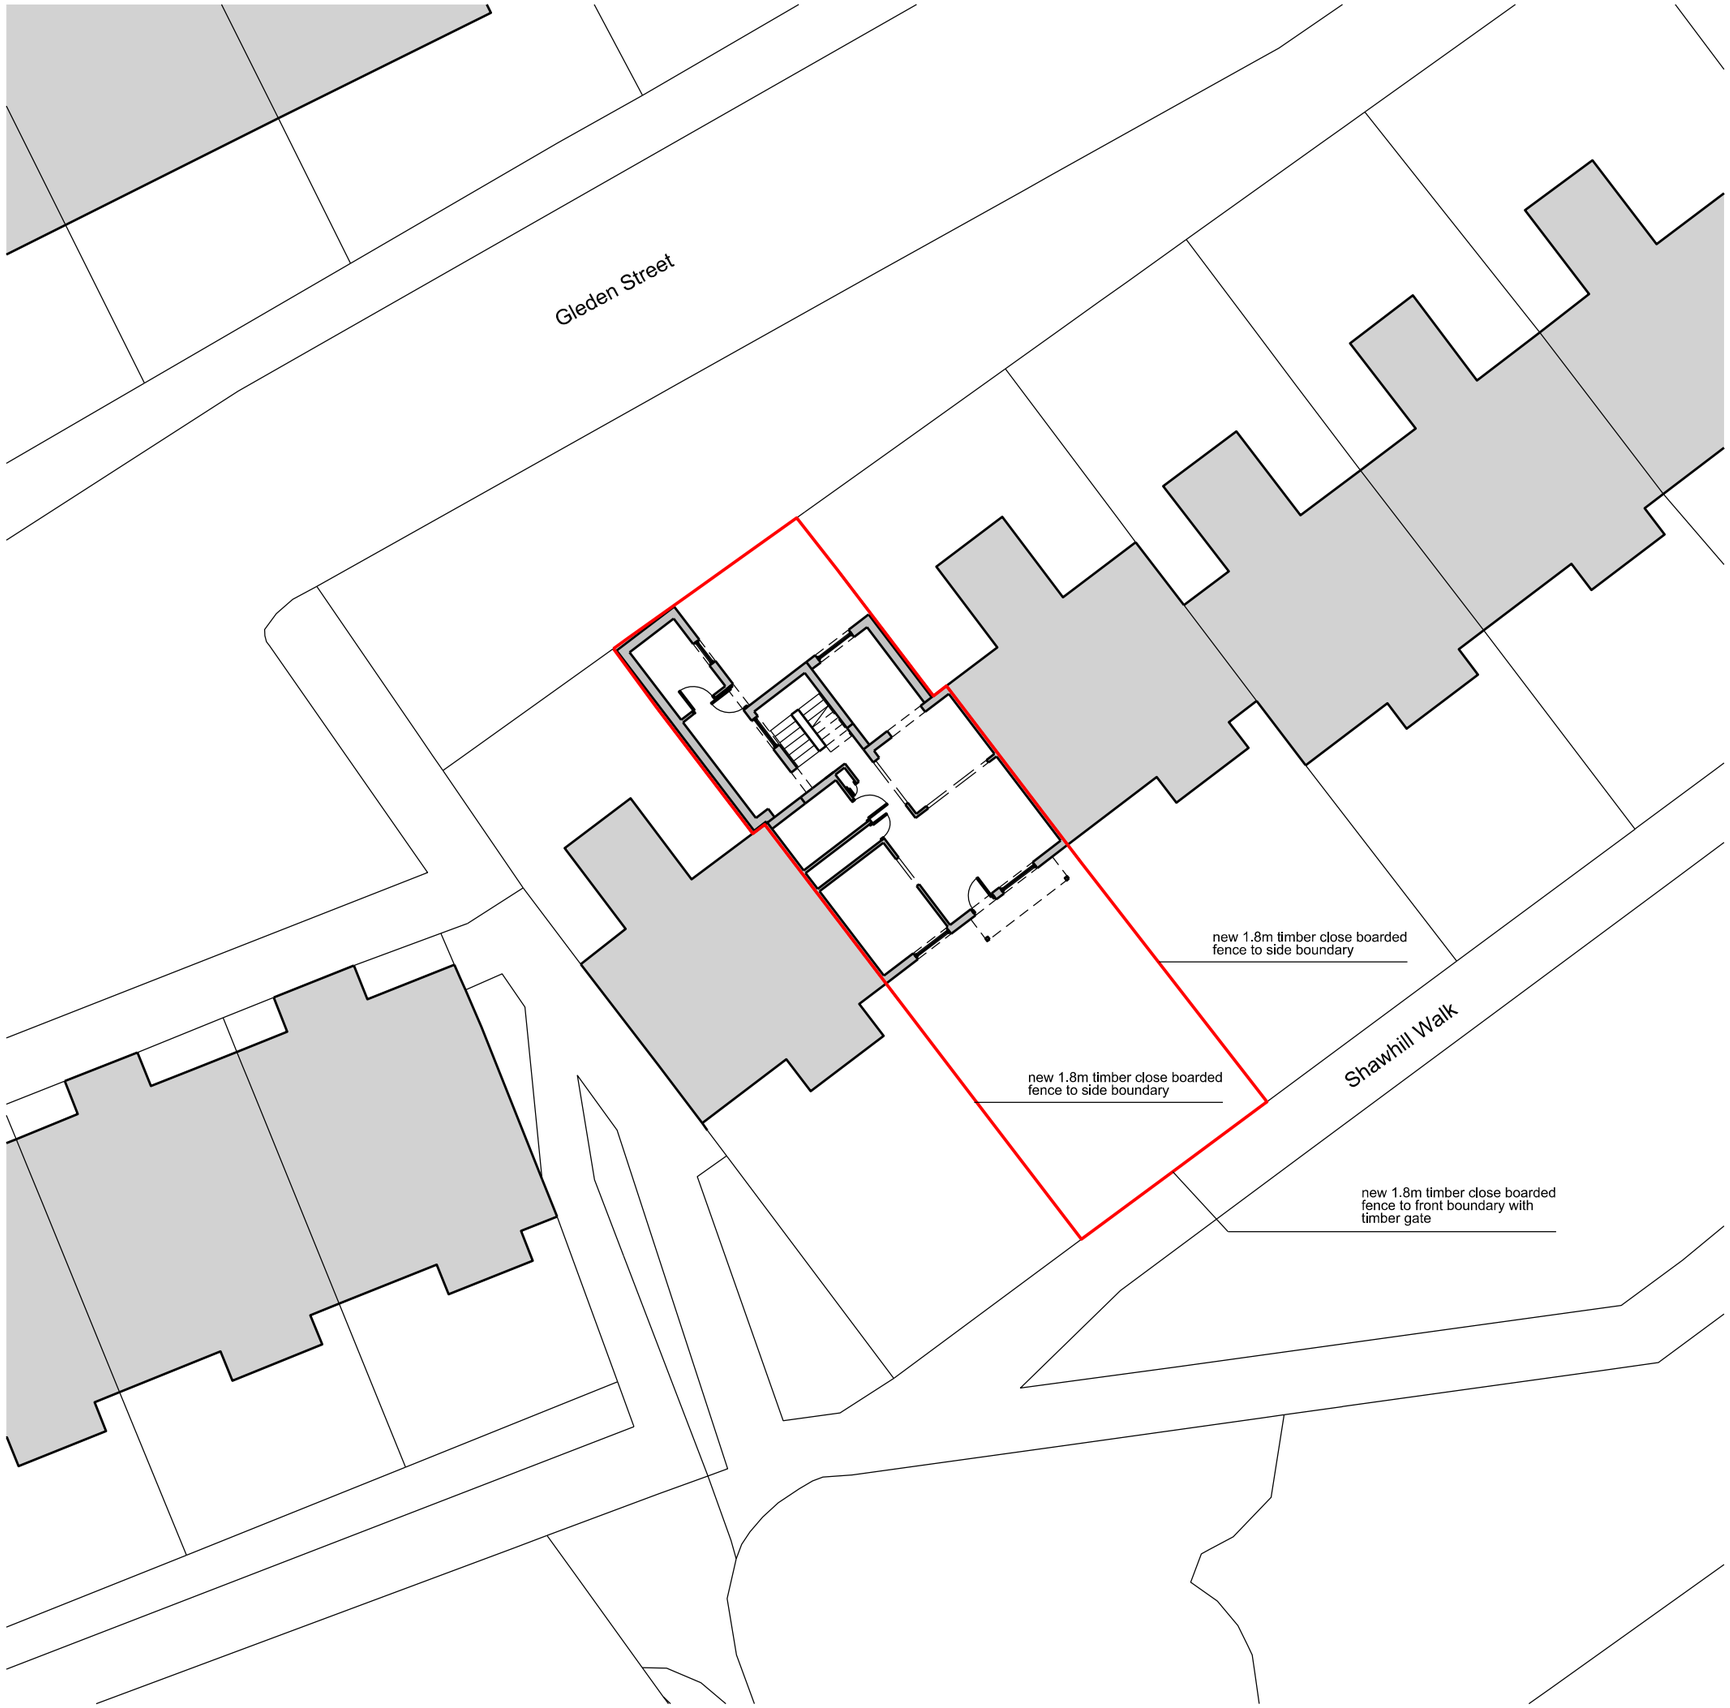


N

Project
20 Shawhill Walk
Bradford

Title
Proposed Site Plan

Job No.
1091

Drawing No.
L101

Scale @A3
1:200

0m 4m 8m