

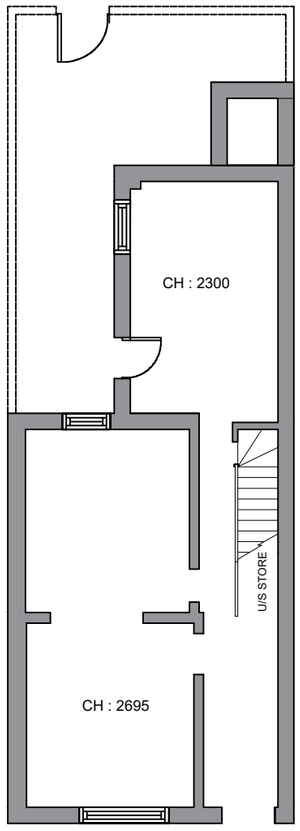



EXISTING GROUND FLOOR PLAN
SCALE:1:100

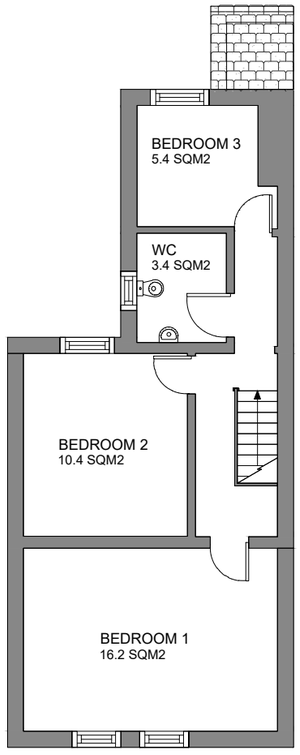

EXISTING 1ST FLOOR PLAN
SCALE:1:100

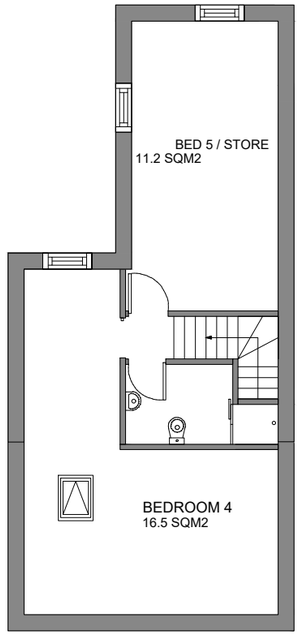

EXISTING 2ND FLOOR PLAN
SCALE:1:100

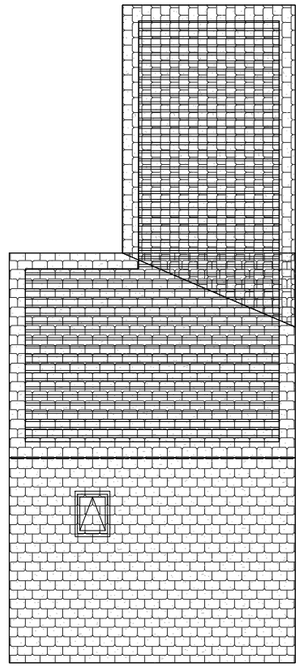

EXISTING ROOF PLAN
SCALE:1:100

This drawing must not be reproduced without permission from NM Architectural Services LTD. DO NOT scale of this drawing. All Dimensions are to be checked on site by the contractor/sub contractor. Any discrepancies to be reported to NM Architectural services LTD.

Client Name: Mr Humayoun	Drawing Title: EXISTING ELEVATIONS	Project Type: SINGLE STORY REAR EXTENSION			Check By: MN		Date: 21.10.24	Revision Notes:
Project Address: 40 Bankfield Ave, Longsight, Manchester, M13 0ZP	Drawing Type: PLANNING SUBMISSION	Dwg No:	BFA:003	Scale:	1:100	Rev: - REV-0		