
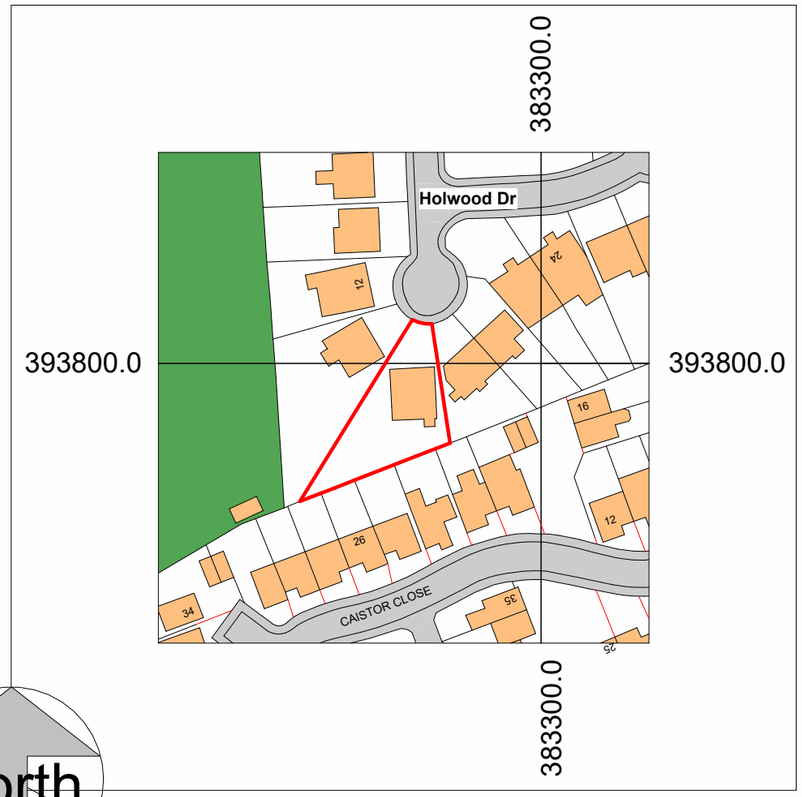


North

Location Plan

1 : 1250

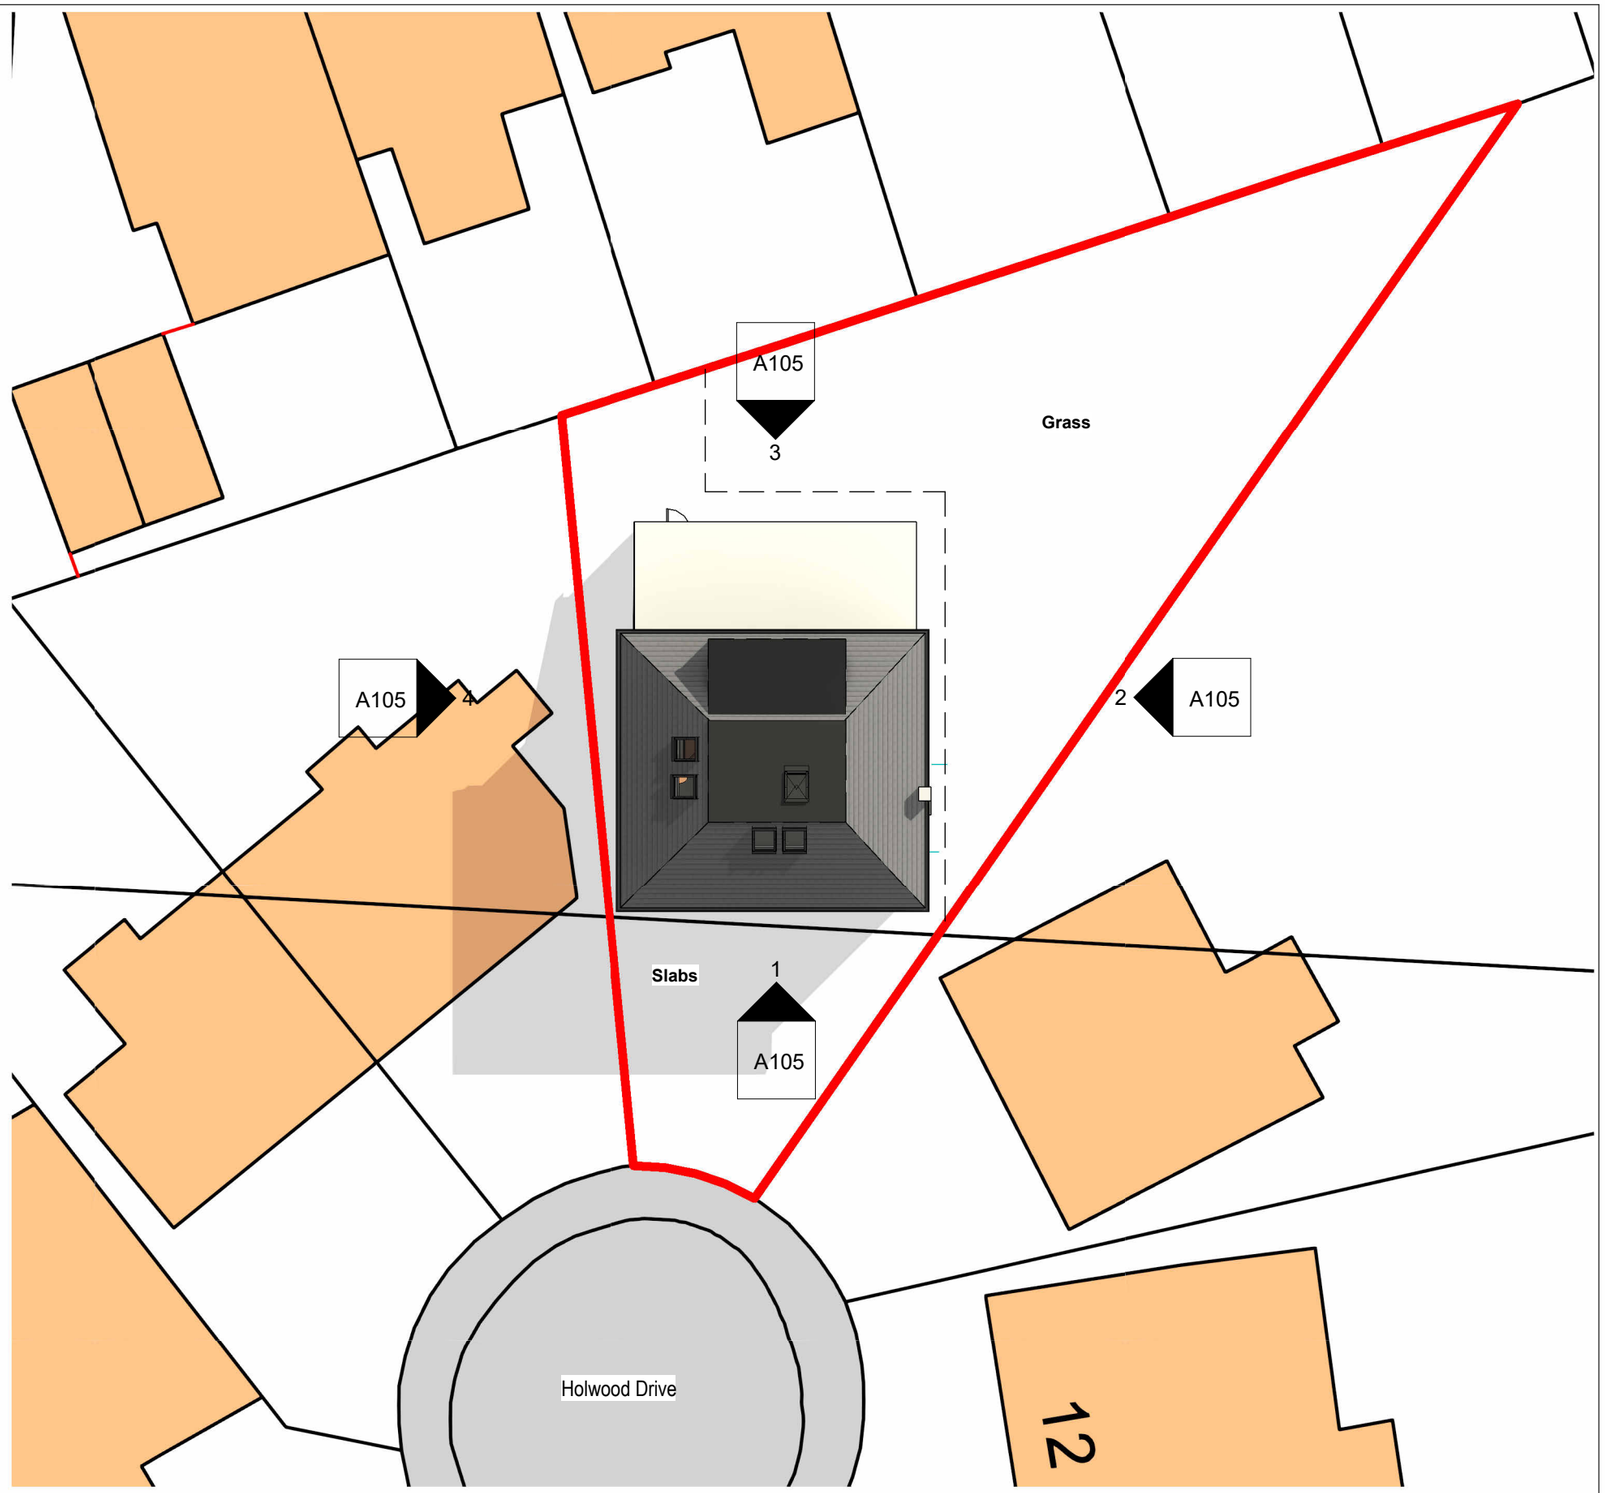

North

Site Plan

1 : 200

COPYRIGHT © ALL RIGHTS RESERVED BY VIKAS ALYAS LTD. DO NOT SCALE FROM DRAWING. DRAWING INDICATES DESIGN INTENT ONLY. REPORT ANY DISCREPANCIES TO CLIENT / VA LTD. NOT TO BE USED FOR CONSTRUCTION UNLESS STATED SO. TO BE READ IN CONJUCTION WITH OTHER DRAWINGS OR SPECIFICATION WHERE PROVIDED.

ARCHITEK
BUILDING DESIGN CONSULTANCY
0161 511 8479
vikas@architek.uk
916 Stockport Road, Levenshulme, Manchester, M19 3AB

No.	Description	Date
P1	Issue to Planning	15.07.2024
P2	Updates to the Planners advice	25.09.2024
P3	Updates to main roof as per the Planners advice	09.10.2024
P4	Update to the Planners advice	15.10.2024

PROJECT
Loft Dormer Roof Extension and Remodel

ADDRESS
1274_16 Holwood Dr
Whalley Range M16 8WS

CLIENT
Murtaza Hussain

MANCHESTER CITY COUNCIL

PURPOSE OF ISSUE
PLANNING

SHEET
Location and Site Plan

Date 07.06.2024
Project number 1274
Scale (@ A3) As indicated
Drawn by VA
Checked by VA
DRAWING NUMBER A101
REV P4