First Floor Plan

Plots A9, A12, A13 & A16 - 2B 3P - 61sqm

Plots A10, A11, A14 & A15 - 1B 2P - 50sqm

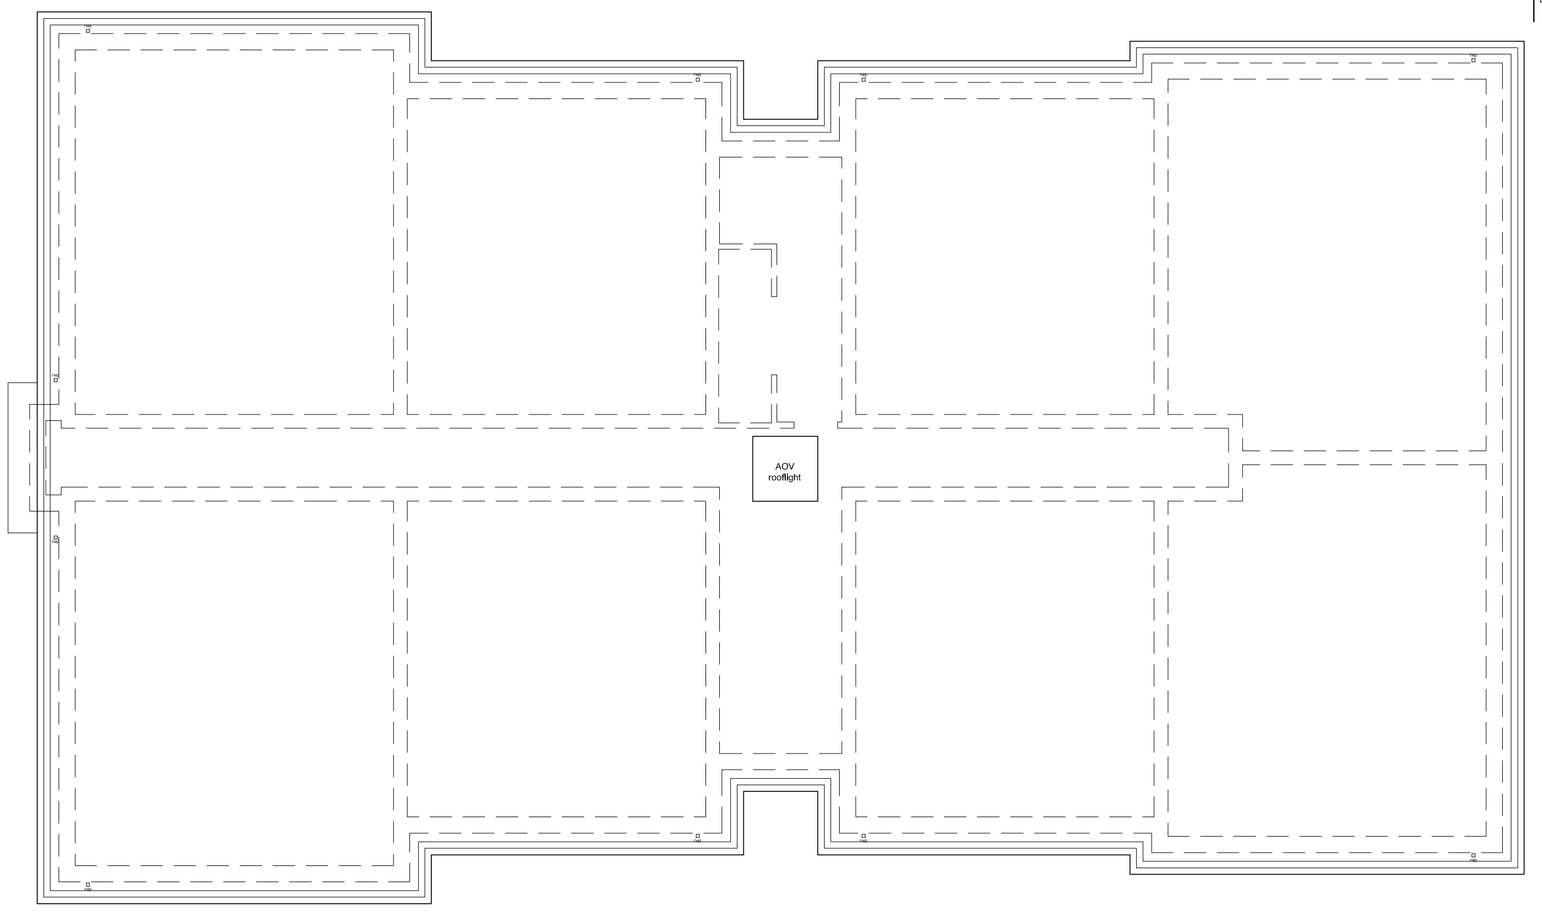

Roof Plan

Key:

Indicating Affordable Units -
A2, A7, A10, A15, A18, A23

All dimensions are to be checked on site, any discrepancies are to be reported to the Architect before work commences. Do not scale from this drawing.

This drawing is to be read in conjunction with all relevant consultants and specialists drawings / documents, any discrepancies are to be reported to the Architect before the affected work commences.

All structural components shown are indicative only. Details / calculations of structural members are to be provided by the Structural Engineer.

This drawing is copyright.

A	Redrawn	19/05/2021
B	Ground floor French doors omitted	08/11/2024

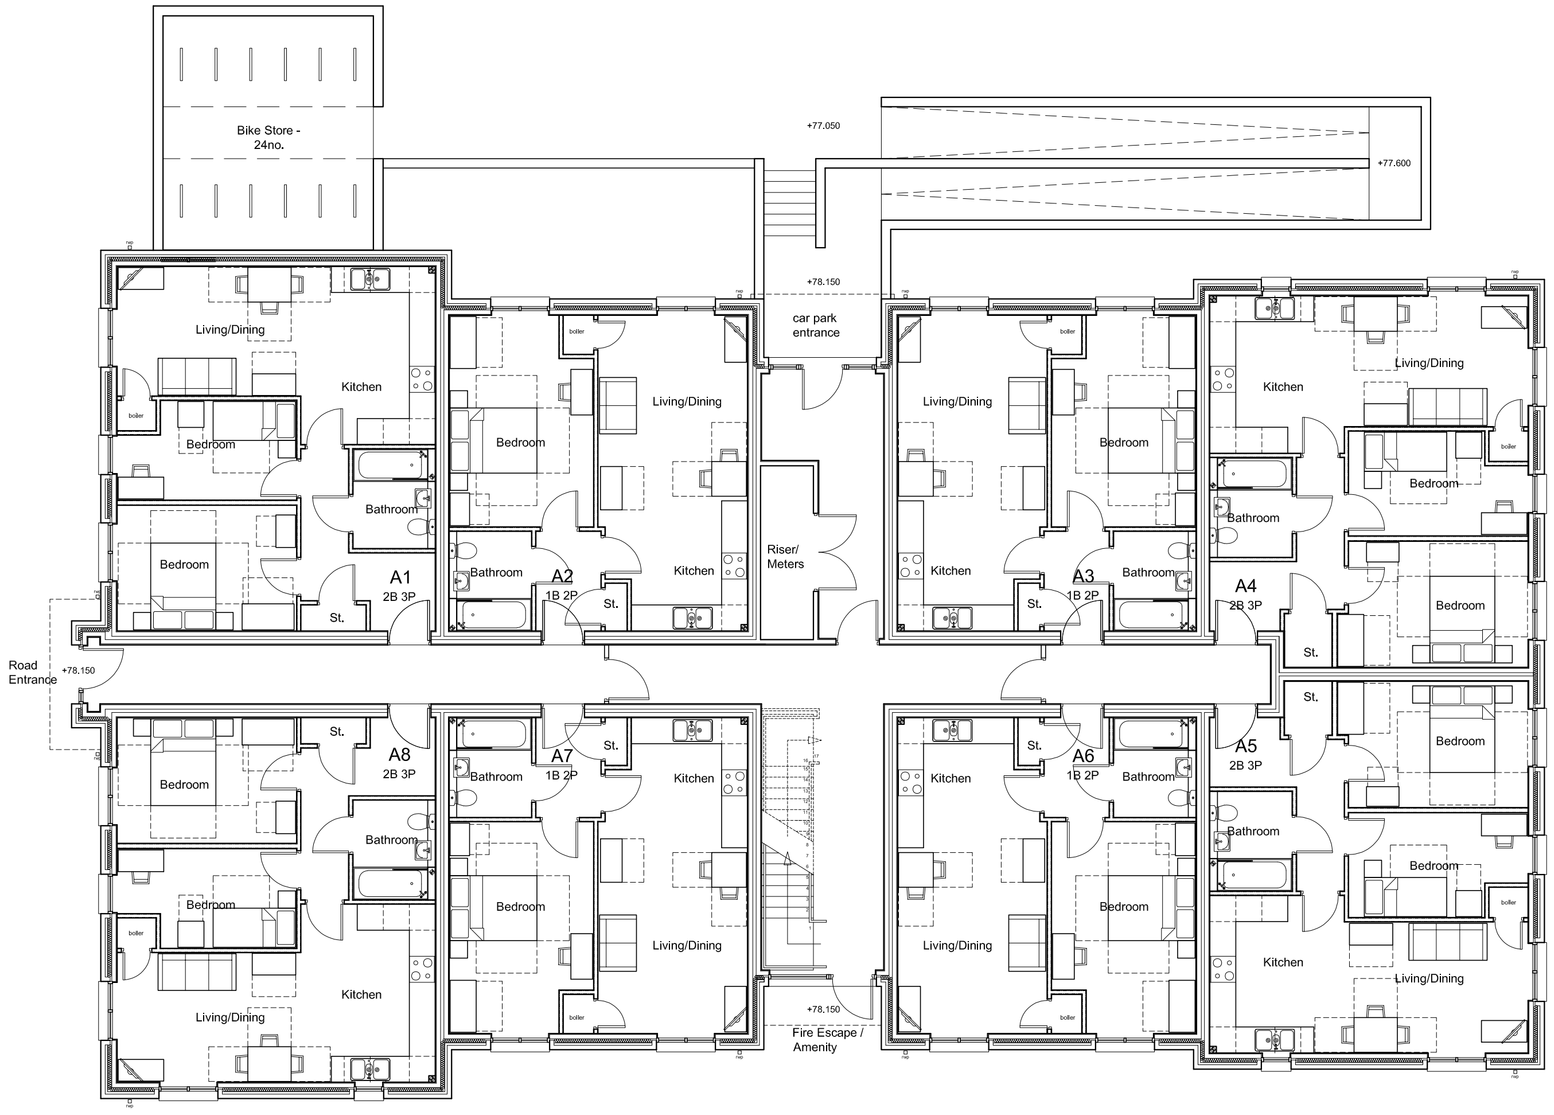

Ground Floor Plan

Plots A1, A4, A5 & A8 - 2B 3P - 61sqm

Plots A2, A3, A6 & A7 - 1B 2P - 50sqm

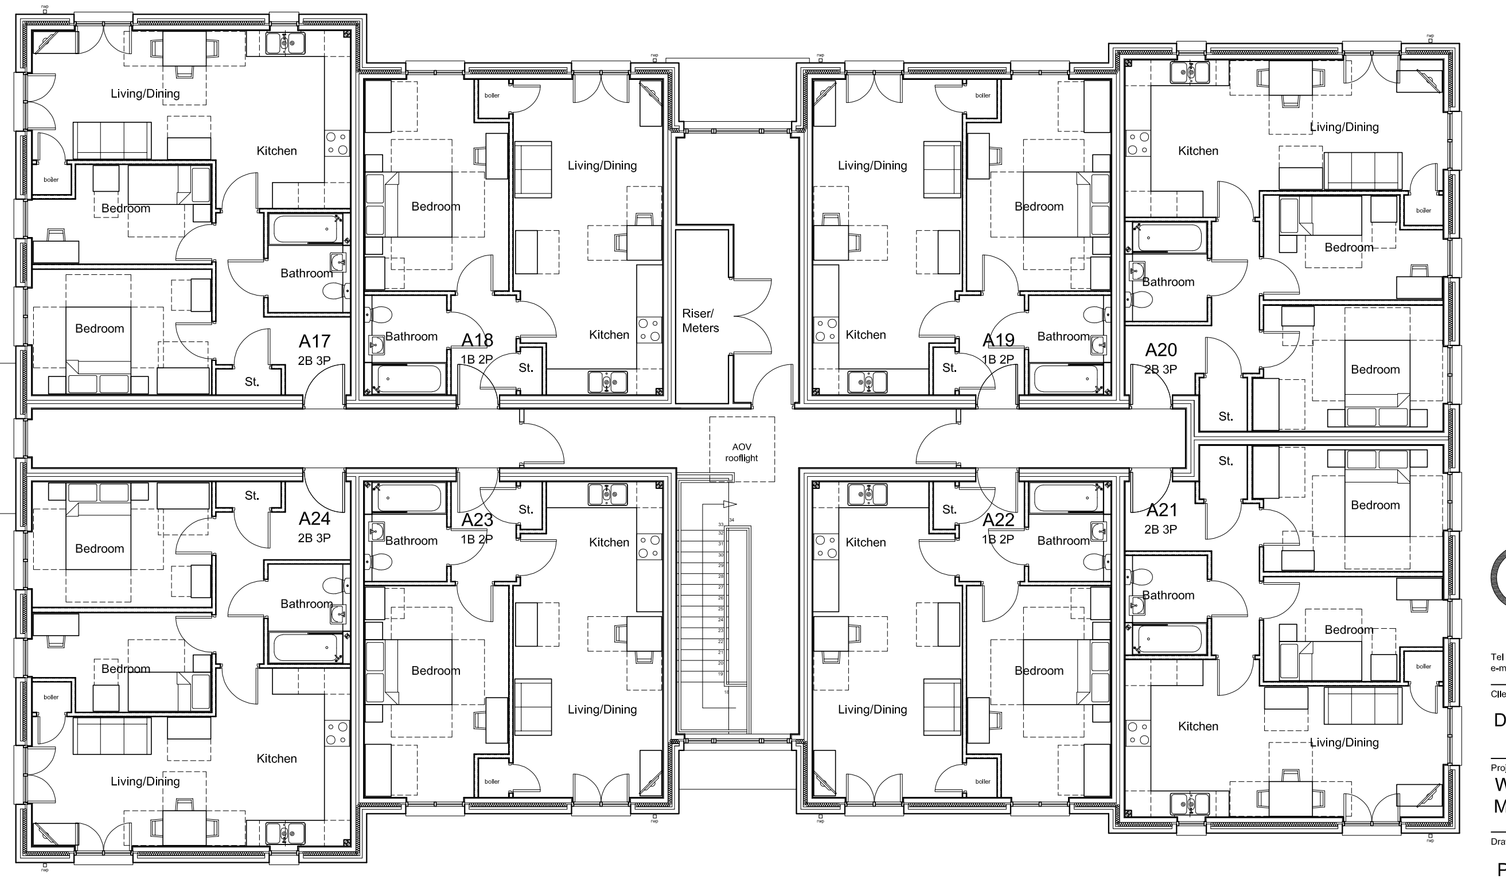

Second Floor Plan

Plots A17, A20, A21 & A24 - 2B 3P - 61sqm

Plots A18, A19, A22 & A23 - 1B 2P - 50sqm

Grays Architecture Limited

Park 287, Office 1, Chaddock Lane
Boothstown, Worsley,
Manchester, M28 1DU

Tel : 0161 848 7263
e-mail: mail@graysarchitecture.co.uk

Client:

Dappa homes

Project:

Whitehouse Club, Middleton Road, Crumpsall, M8 4JZ

Drawing Title:

Proposed Plans - A1 - A24

Scale:	Date:
1:100 @ A1	March 2020

Drawing No:	Revision:
4050/160	B