
© Copyright: All rights reserved. This drawing must not be reproduced without permission.
Do not scale from this drawing. All dimensions are in millimetres unless otherwise stated.
Any discrepancies should be reported to the Architect.



Key Plan

1 : 500

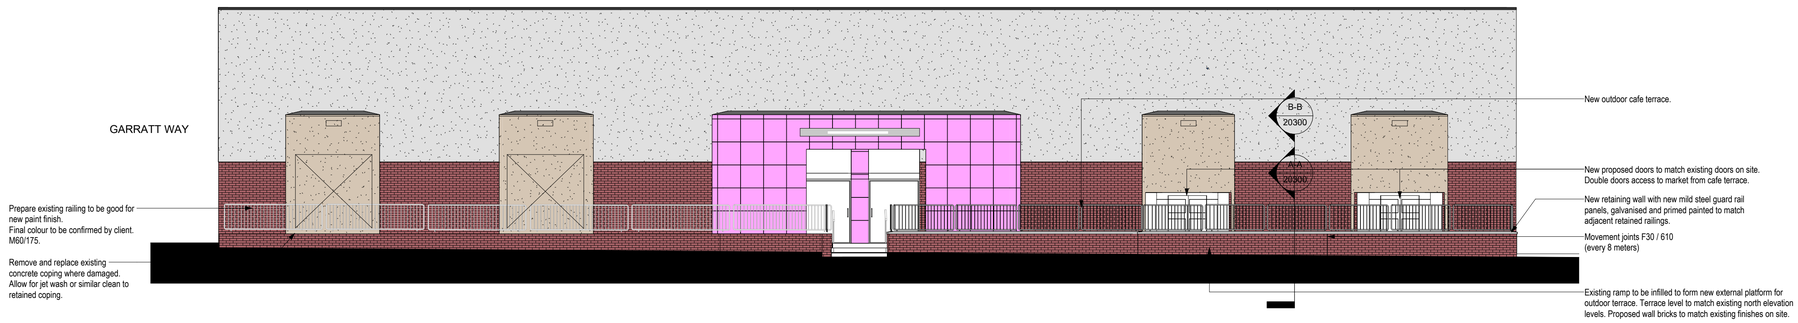

Proposed West Elevation

1 : 100

Revision	Description	Date	Drawn	Checked
T01	Initial STAGE 04 Issue	01/10/24	EA	TF
P01	Issued for Planning Approval	26/07/24	EA	TF

HALLIDAY MEECHAM ARCHITECTS

Halliday Meecham Architects Limited

111 Piccadilly Manchester M1 2HY
+44 (0)161 661 5566

4 Devonshire Street London W1W 5DT
+44 (0)203 440 5175

hma@hallidaymeecham.com
www.hallidaymeecham.com

Funded by UK Government

MANCHESTER CITY COUNCIL
GREATER MANCHESTER
DOING THINGS DIFFERENTLY

Client:	Manchester City Council
Project:	Gorton Public Square
Phase/ Location:	Gorton District Centre
Drawing:	Proposed Market Elevation (West)

Scale @ A1	Scale @ A3	Date:	Drawn:	Checked:	Job No.	Drawing No.
1:100	1:200	06/21/24	EA	TF	5719	20200

N

Scale 0 1m 2m 5m 1:100

Stage / Suitability: ~~Suitability~~ for stage approval

Status: S4

Drawing Ref. 5719-HMA-V-XX-DR-A-20200

Revision T01