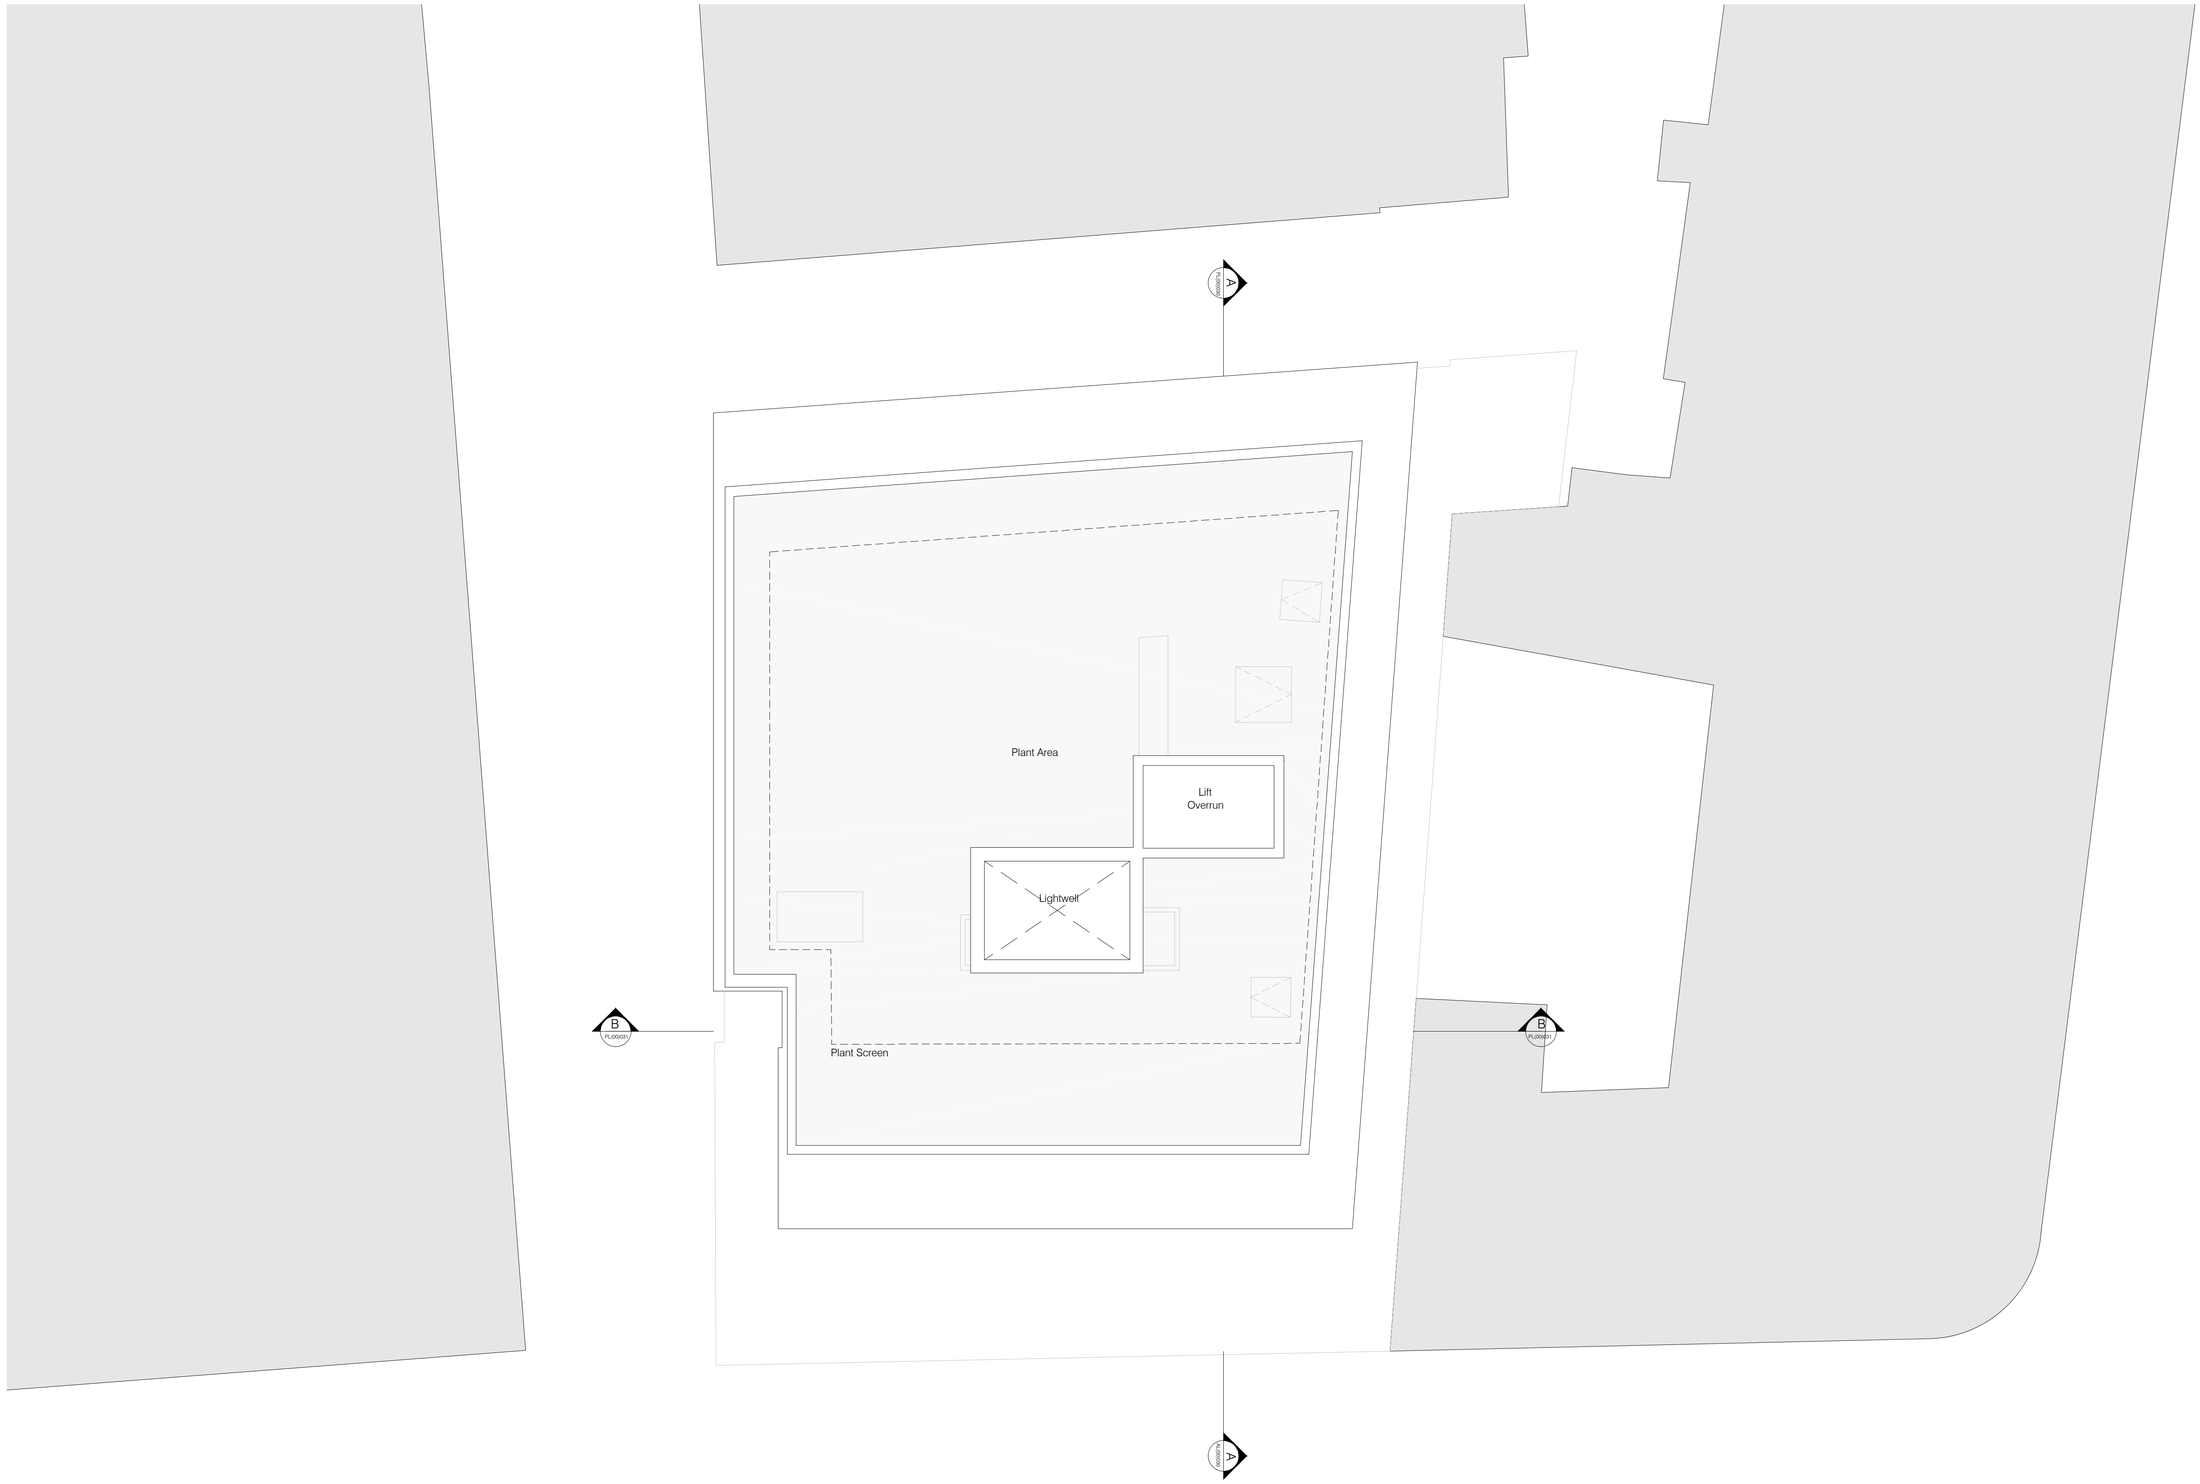



Roof Plan
Scale: 1:100

Ica Architects Ltd.
registered in Scotland company no 267727

Merchant Exchange
20 Bell St
Glasgow, G1 1LG

Do not scale from this drawing. If in doubt, ask.
This drawing is the property of ica and must not be copied, reproduced or disclosed without written permission.

Revisions: By: Date:

0m 1m 4m

ica studio
+44(0)141 552 2194

Project Title:
Invicta House
Manchester
Moxy Hotel

Drawing Title:
Existing Roof Plan

Issue Stage:
Planning

Data Control:

Date:
AUG 24

| Scale @ A1: | Drawn: | Checked By: |
|---|---|---|
| 1:100 | OW | GY |

| Project: | Dwg Number: | Revision: |
|---|---|---|
| 1634 | PL(00)017 | - |