

1m 5m

SCALE 1:50

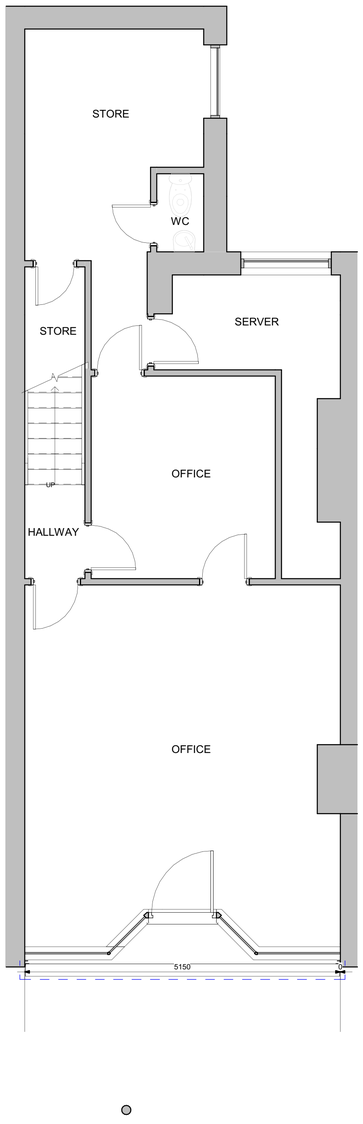

GROUND FLOOR - EXISTING

1 : 50

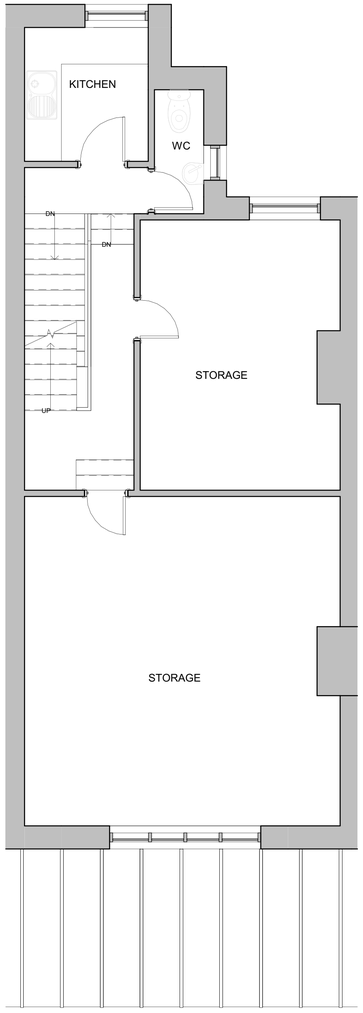


SECOND FLOOR - EXISTING

1 : 50

FIRST FLOOR - EXISTING

1 : 50

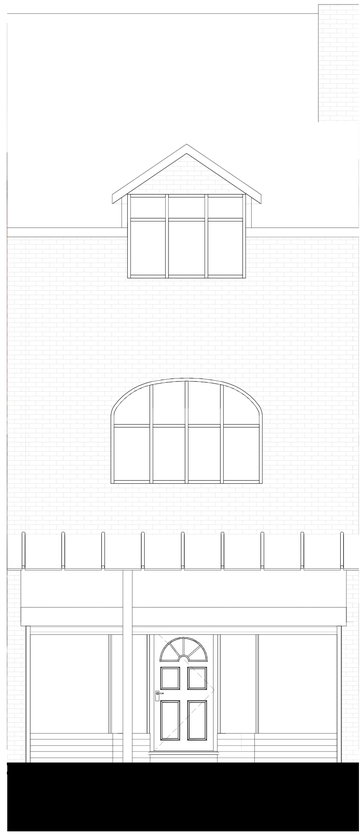

FRONT ELEVATION - EXISTING

1 : 50

Rev. No.	Description	Date

DirC Architectural Ltd.
13 Ringcroft Gardens,
Moston
Manchester
M40 5GD

m 07940 933 498
e. dirc@hotmail.co.uk

Client

Syed Muhammad Adeel

Project

Proposed Conversion of First and Second Floor Office Spaces into Residential Accomodation From Retail Use

Project Address

71 Middleton Road M8 4JY

Sheet title

Existing Floor Plans and Elevation

Project number	Date
1977	11.10.2024
Drawn by	Checked by
DirC	DirC
Drawing Number	Scale @ A1 / Revision
1977.101	1 : 50