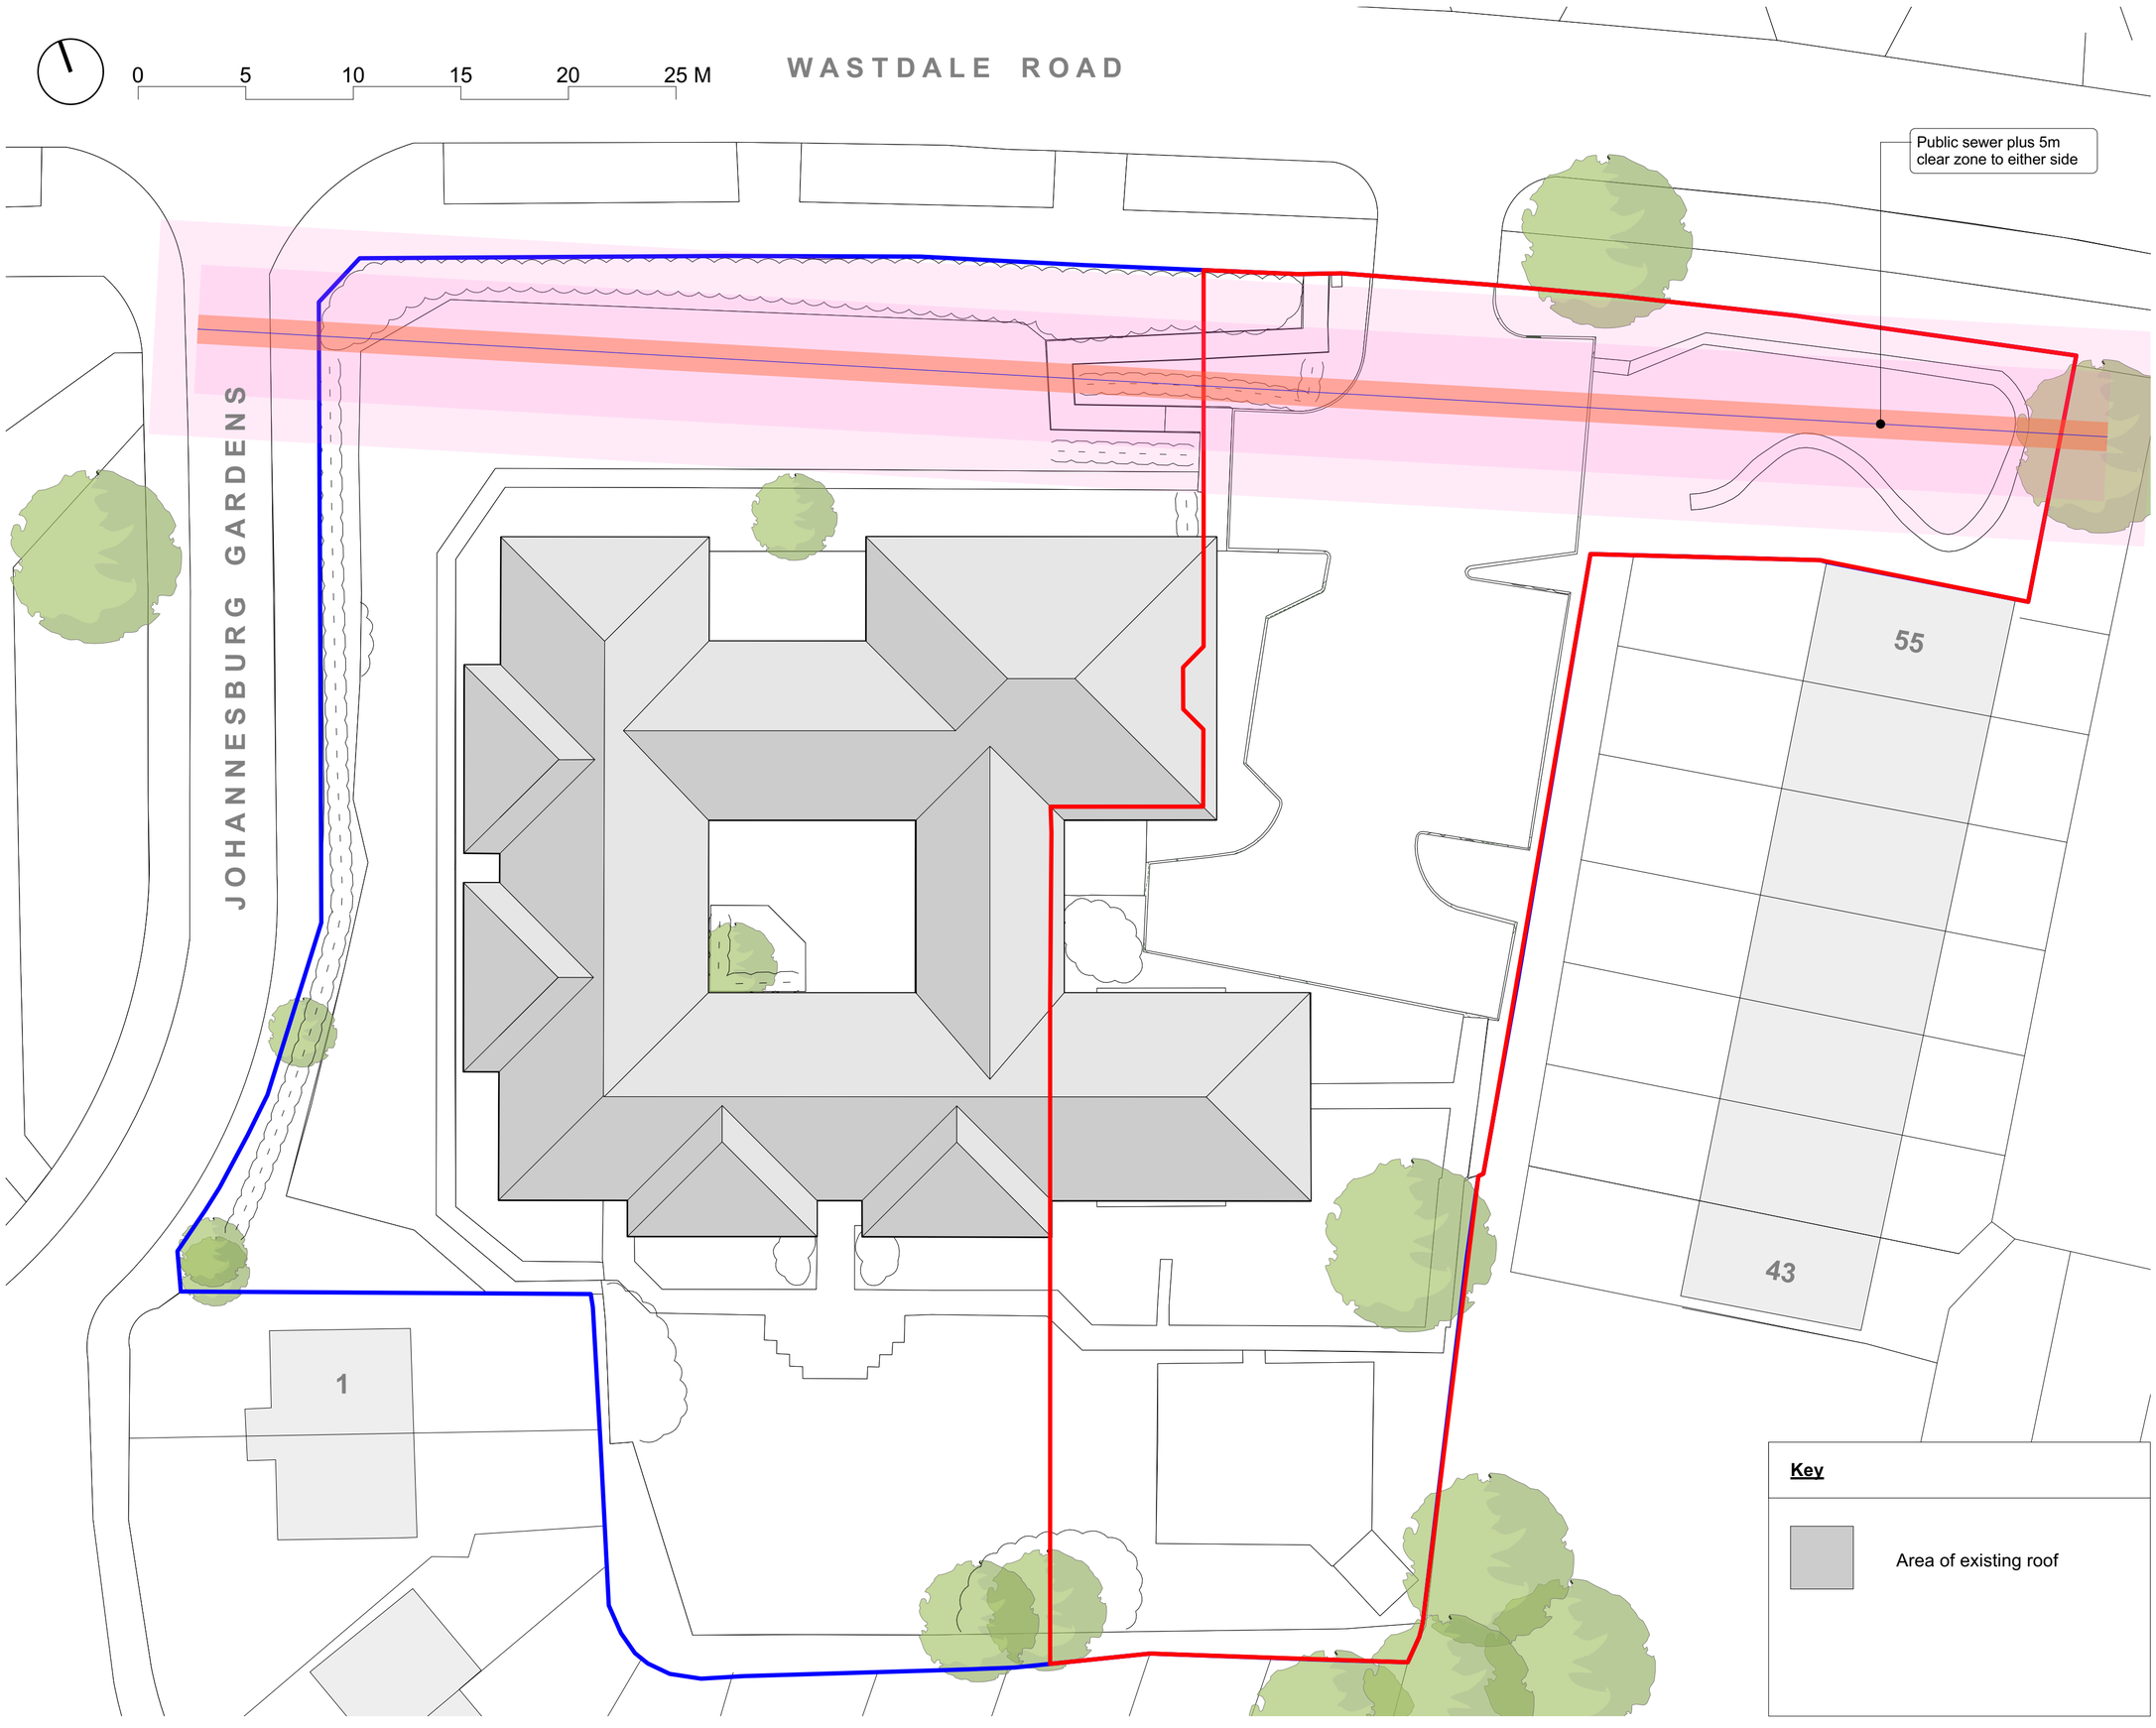


© This drawing is copyright and owned by Studio Lime Ltd.

Key

Area of existing roof

studiolime
architects

RIBA Chartered Practice

45 Colston Street,
Bristol,
BS1 5AX
(0117) 304 8308
www.studiolime.co.uk

Project Title

AFG Mill Brook Expansion

Mill Brook, 57 Wastdale Road,
Manchester, M23 2RX

Sheet Title

Site Plan as Existing

Status

PLANNING ISSUE

Rev.	Date	Initial	Revision Notes
P10	27/09/2024	JS	ISSUED FOR PLANNING
P03	20/09/2024	JS	Issued for information
P02	19/08/2024	JS	Preliminary Issue for Comment

Drawn By:	Checked By:	Scale:
JS	AR	1:200 @ A2

Sheet No.
SL_ Project ID _ Type _ Zone _ Number

SL_ P23045 _DWG_ C _ EX01

Rev.

P10