
TYPE D - TYPICAL INSPECTION CHAMBER DETAIL
FIGURE B 18 SEWERAGE SECTOR GUIDANCE APPENDIX C - 'THE CODE'
DEPTH FROM COVER LEVEL TO SOFFIT OF PIPE UP TO 3m
FLEXIBLE MATERIAL CONSTRUCTION FOR USE IN AREAS SUBJECT TO VEHICLE LOADING


PLASTIC CHAMBERS AND RINGS SHALL COMPLY WITH CLAUSE E2.31

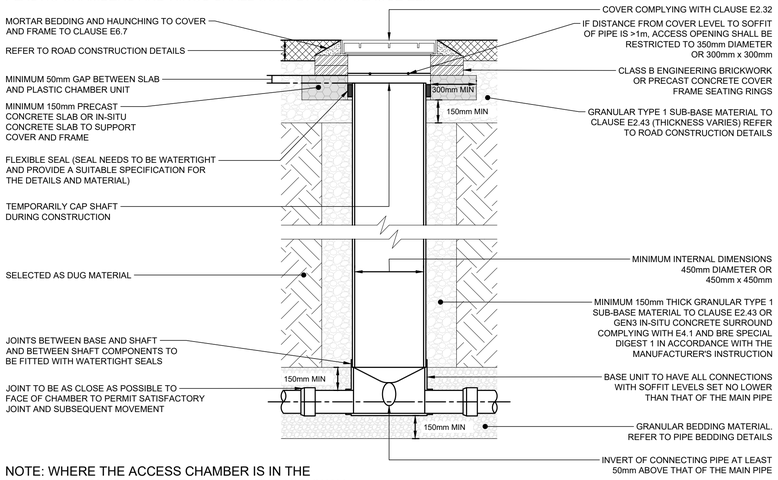

NOTE: WHERE THE ACCESS CHAMBER IS IN THE HIGHWAY (INCLUDING ANY FOOTWAY), THE HIGHWAY AUTHORITY CAN HAVE SPECIFIC REQUIREMENTS.

TYPE D - TYPICAL INSPECTION CHAMBER DETAIL
FIGURE B 19 SEWERAGE SECTOR GUIDANCE APPENDIX C - 'THE CODE'
FLEXIBLE MATERIAL CONSTRUCTION ALTERNATIVE TOP DETAILS FOR USE IN AREAS OF LIGHT VEHICLE LOADING OR LANDSCAPED AREAS


PLASTIC CHAMBERS AND RINGS SHALL COMPLY WITH CLAUSE E2.31

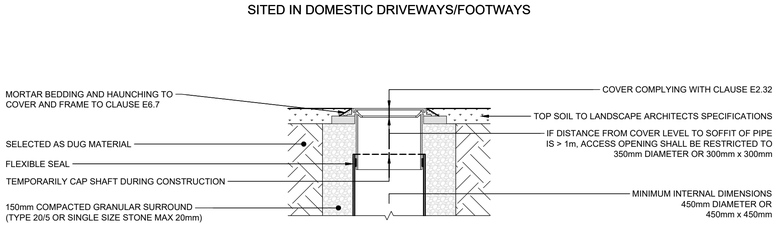


SITED IN DOMESTIC DRIVEWAYS/FOOTWAYS

SITED IN DOMESTIC GARDENS


NOTE: WHERE THE ACCESS CHAMBER IS IN THE HIGHWAY (INCLUDING ANY FOOTWAY), THE HIGHWAY AUTHORITY CAN HAVE SPECIFIC REQUIREMENTS.

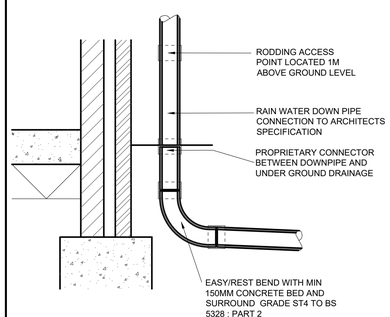

SEALED RAIN WATER DOWNPIPE

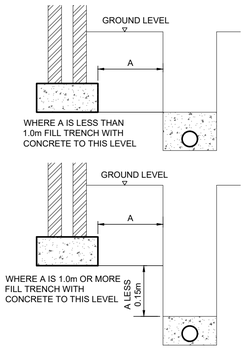


DRAINAGE NEAR BUILDINGS

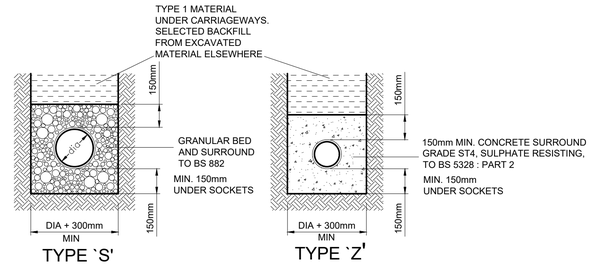


DRAINAGE WITH MORE THAN 600mm COVER - LANDSCAPED
900mm COVER - ROADS
(UNLESS BEDDING TYPE IS STATED ON THE DRAINAGE PLANS OR SPECIFICATION)

DRAINAGE WITH LESS THAN 600mm COVER - LANDSCAPED
900mm COVER - ROADS
(UNLESS BEDDING TYPE IS STATED ON THE DRAINAGE PLANS OR SPECIFICATION)

PIPE BEDDING DETAILS IN PRIVATE AREAS

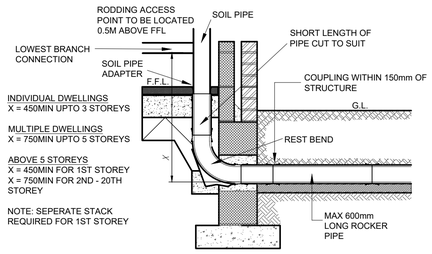


SOIL & VENT PIPE/STUB STACK/DURGO CONNECTION DETAIL

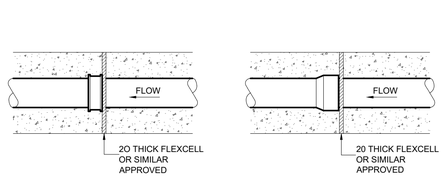



FLEXIBLE JOINT DETAIL FOR SLEEVED PIPES
(SCALE 1:20)

FLEXIBLE JOINT DETAIL FOR SOCKETED PIPES
(SCALE 1:20)

TYPICAL DETAILS OF FILTER PIT / MANHOLE

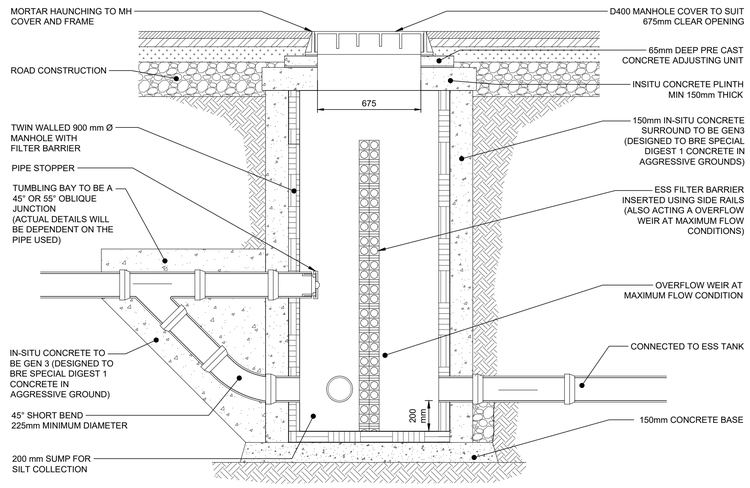


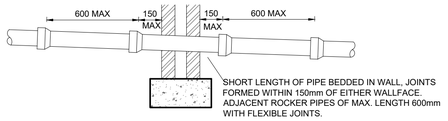

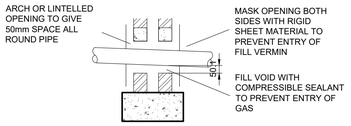


PIPES PENETRATING WALLS


THRESHOLD DRAIN
ACO RAINDRAIN BRICKSLOT B125 DETAIL
REFER TO MANUFACTURES INSTALLATION SPECIFICATION AND DETAILS

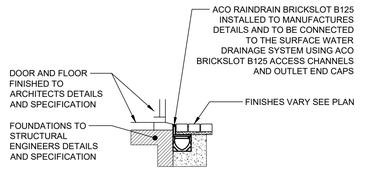

ACO MULTIDRAIN 150Ø D400

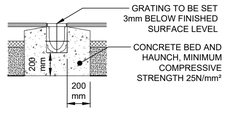

TYPICAL DETAIL FOR SOAKAWAY

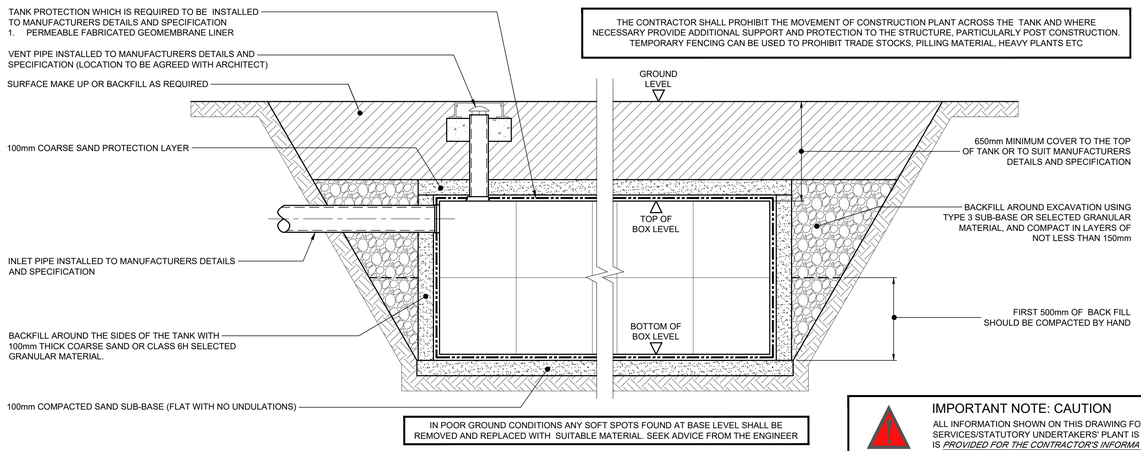

CONSTRUCTION WARNING

IMPORTANT NOTE: CAUTION

ALL INFORMATION SHOWN ON THIS DRAWING FOR UNDERGROUND SERVICES/STATUTORY UNDERTAKERS' PLANT IS APPROXIMATE AND IS *PROVIDED FOR THE CONTRACTOR'S INFORMATION ONLY*. IT SHOULD NOT BE RELIED ON FOR EXCAVATION OR ANY OTHER WORKS PURPOSES AND CONTRACTORS MUST SATISFY THEMSELVES OF THEIR LOCATIONS PRIOR TO THE COMMENCEMENT OF WORKS.

REV	DATE	DESCRIPTION	ISSUED
P01	25/01/24	FIRST ISSUE	

CLIENT: –

ARCHITECT: FIELDING ARCHITECTURE

PROJECT TITLE: LAUREN HOUSE
6 BEECHPARK AVENUE
MANCHESTER, M22 4BL

DATE OF FIRST ISSUE	SCALE @ A1	SCALE @ A3
JAN 2024	1:20	1:40

PROJECT TECHNICIAN / ENGINEER	PROJECT LEAD ENGINEER
J.MARSH	S.BAKER

DRAWING TITLE: PROPOSED BELOW GROUND DRAINAGE DETAILS

BAKER AND ASSOCIATES — CELEBRATING 10 YEARS 2013 - 2023
w: www.Baker-AssociatesLtd.co.uk
e: enquires@Baker-AssociatesLtd.co.uk
t: 023 8129 0229
Wessex House
Upper Market Street
Eastleigh
Hampshire
SO50 9FD

DRAWING NUMBER: P2095-BAK-XX-XX-DR-C-0501

PROJECT STATUS		REVISION
S1	SUITABLE FOR CO-ORDINATION	P01