

0 2 4 6 8 10m

SCALE BAR 1:200

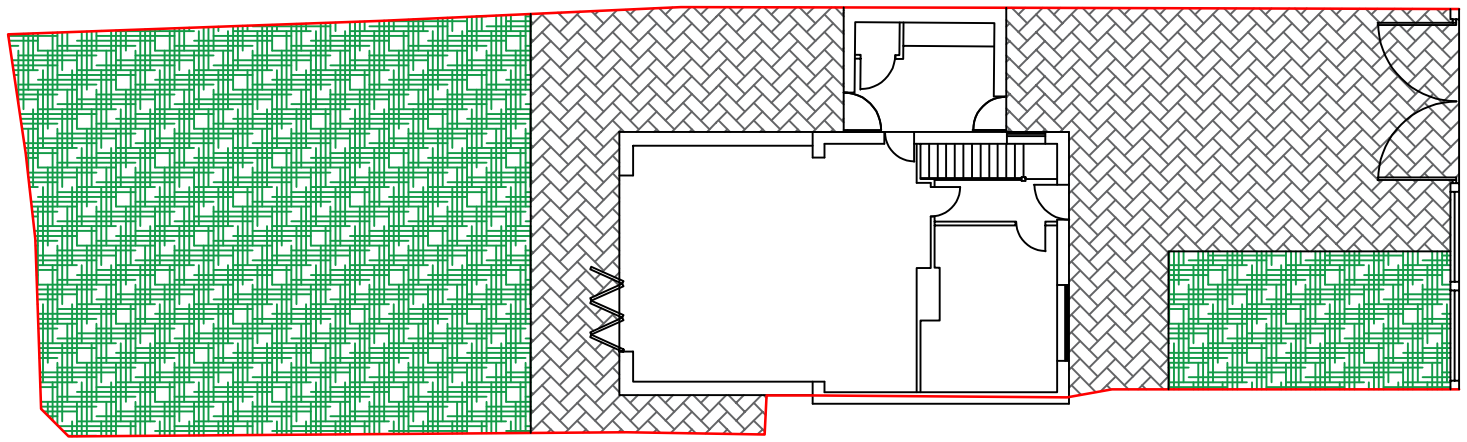

EXISTING SITE PLAN

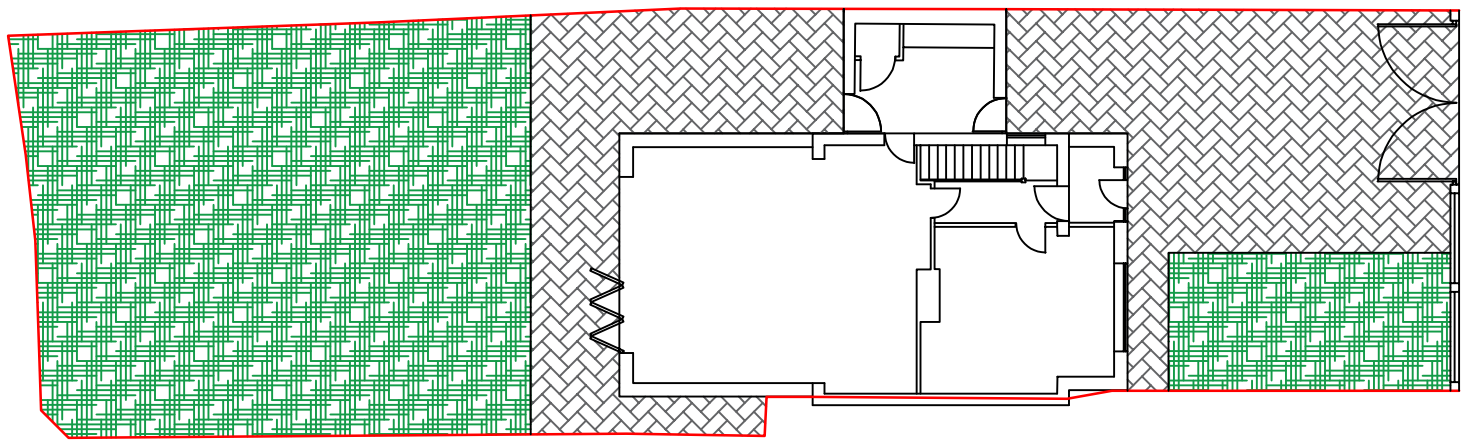

PROPOSED SITE PLAN

ALL DIMENSIONS TO BE CHECKED PRIOR COMMENCING ON SITE AND ANY DISCREPANCIES TO BE REPORTED TO THE DESIGNER. Do not scale drawings

TITLE:- 65 CROWLAND ROAD, M23 2UU EXISTING AND PROPOSED SITE PLANS	
SCALE 1: 200	DRG.NO.
DATE OCT 2024	102024/5