

Notes

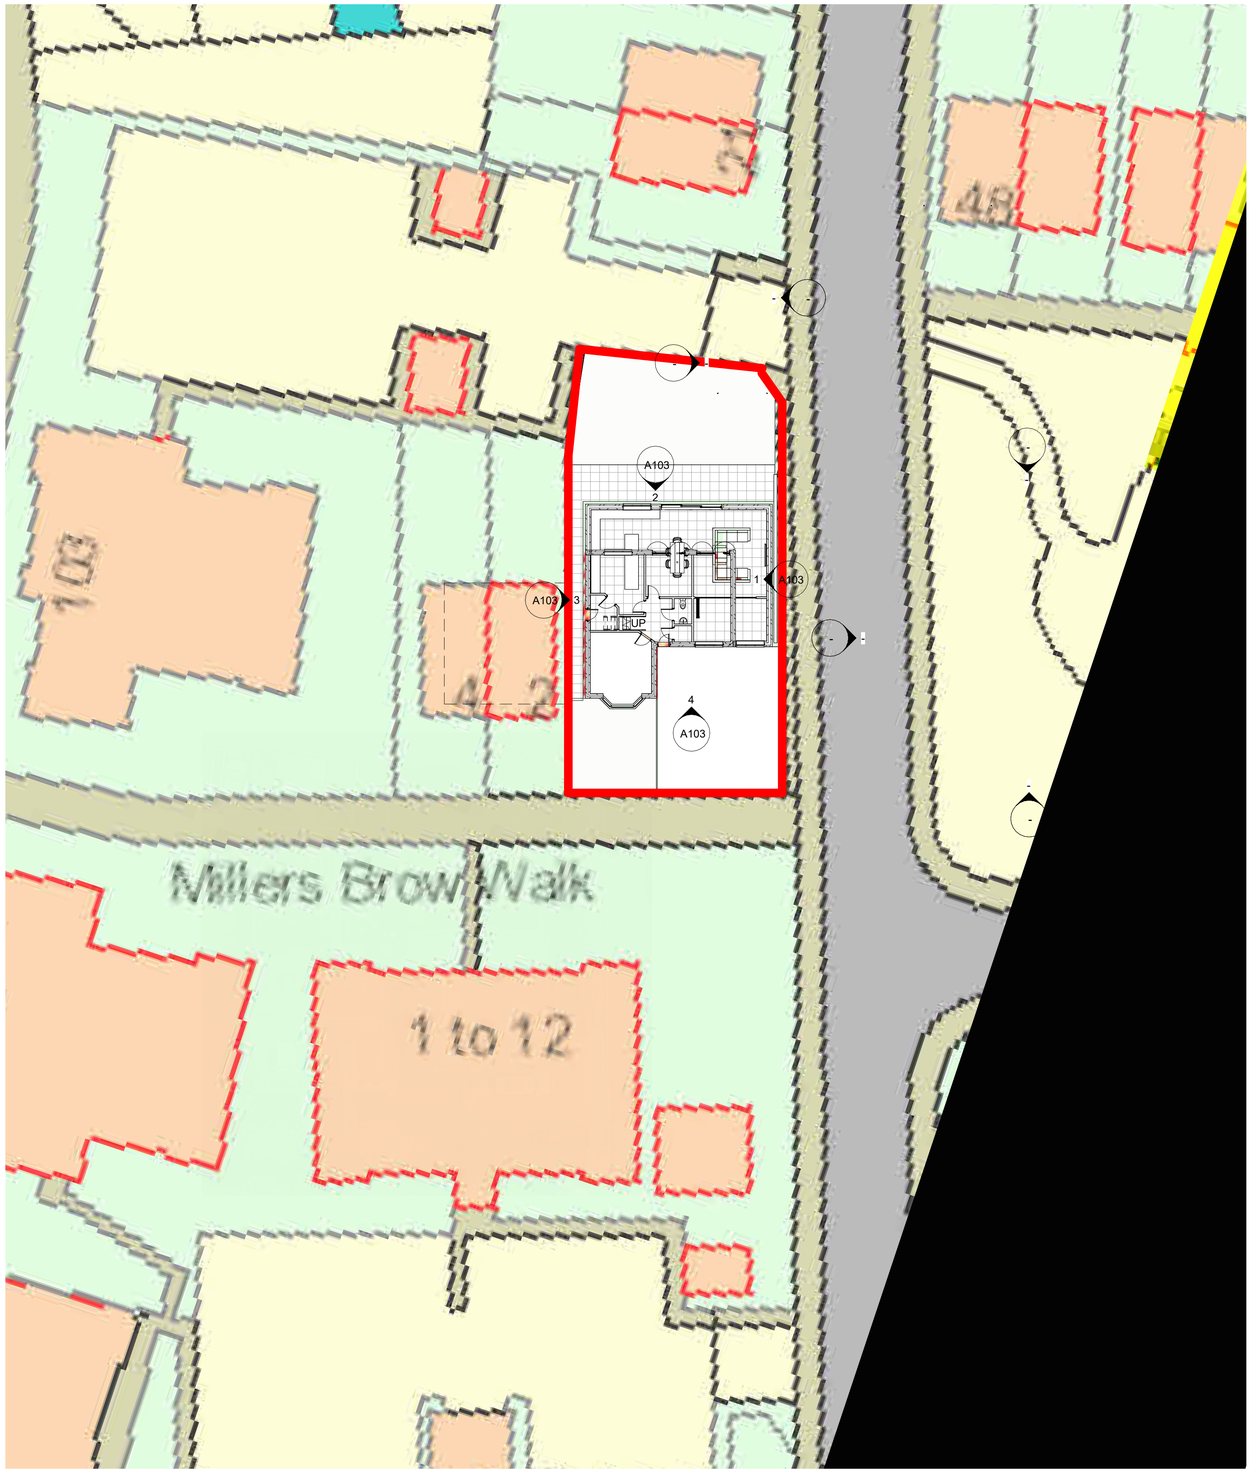

1 SITE PLAN
1 : 200

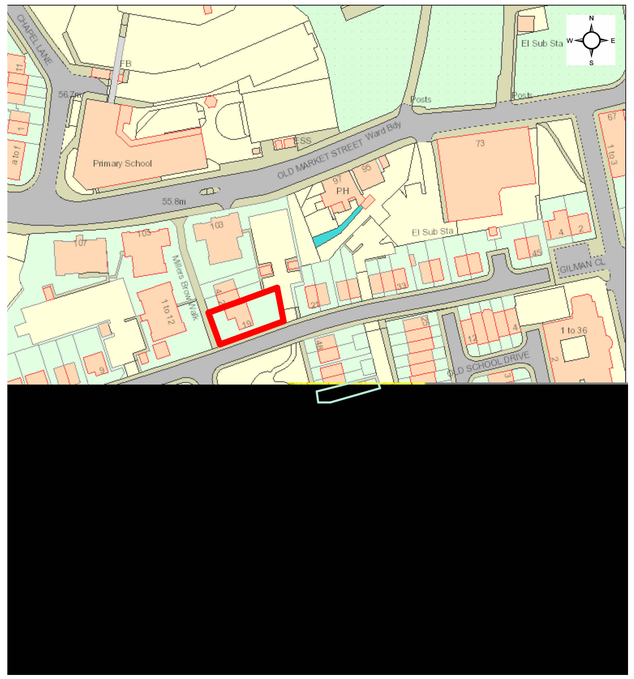

2 LOCATION
1 : 1250

RED LINE INDICATING SITE BOUNDARY
19 HEXAGON CLOSE MANCHESTER M9 8RN

North

Rev	Description	Date	Dr by	App by
original by: NK		date created: 22/09/24		approved by: NK

NK Architectural
Enquiries@nkarchitectural.co.uk
0161 818 4727
www.NKARCHITRCTURAL.co.uk

client name
S KOSER

project
PROPOSED DOUBLE REAR AND PART SINGLE STOREY AND SINGLE SIDE EXTENSION

drawing
SITE AND LOCATION PLAN

computer file	plot date
C:\Users\TRADE\Dropbox\NKARC\19 HEXAGON CLOSE\19 HEXAGON CLOSE - OUTHOUSE V2.rvt	
project number: 2024.00384311	scale: As indicated @A1
drawing number: A107	rev:	issue status:

This drawing is to be read in conjunction with all related drawings. All dimensions must be checked and verified on site before commencing any work or producing shop drawings. The originator should be notified immediately of any discrepancy.
This drawing is copyright and remains the property of NK Architectural.