Proposed forecourt alterations at 116 Mauldeth Road, Burnage, Manchester.
Scale 1:50 when printed at A2
26.07.24

Existing Ground Floor Plan

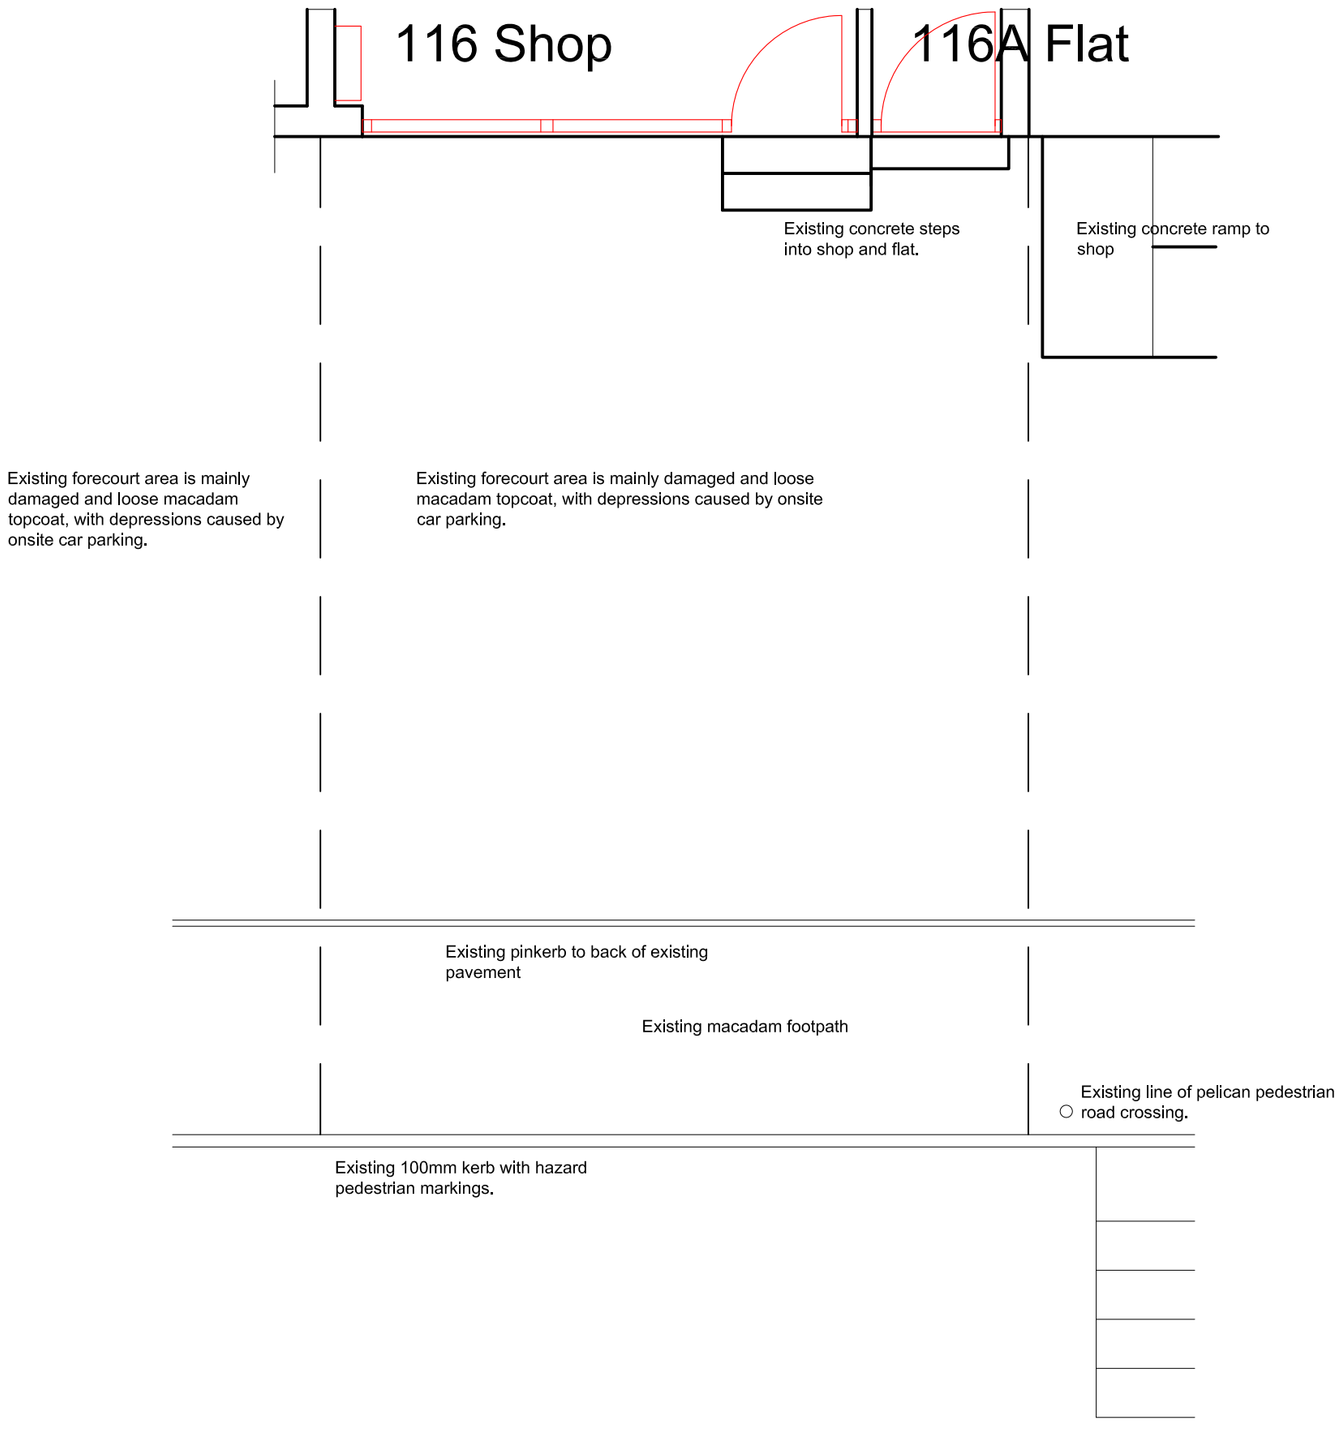
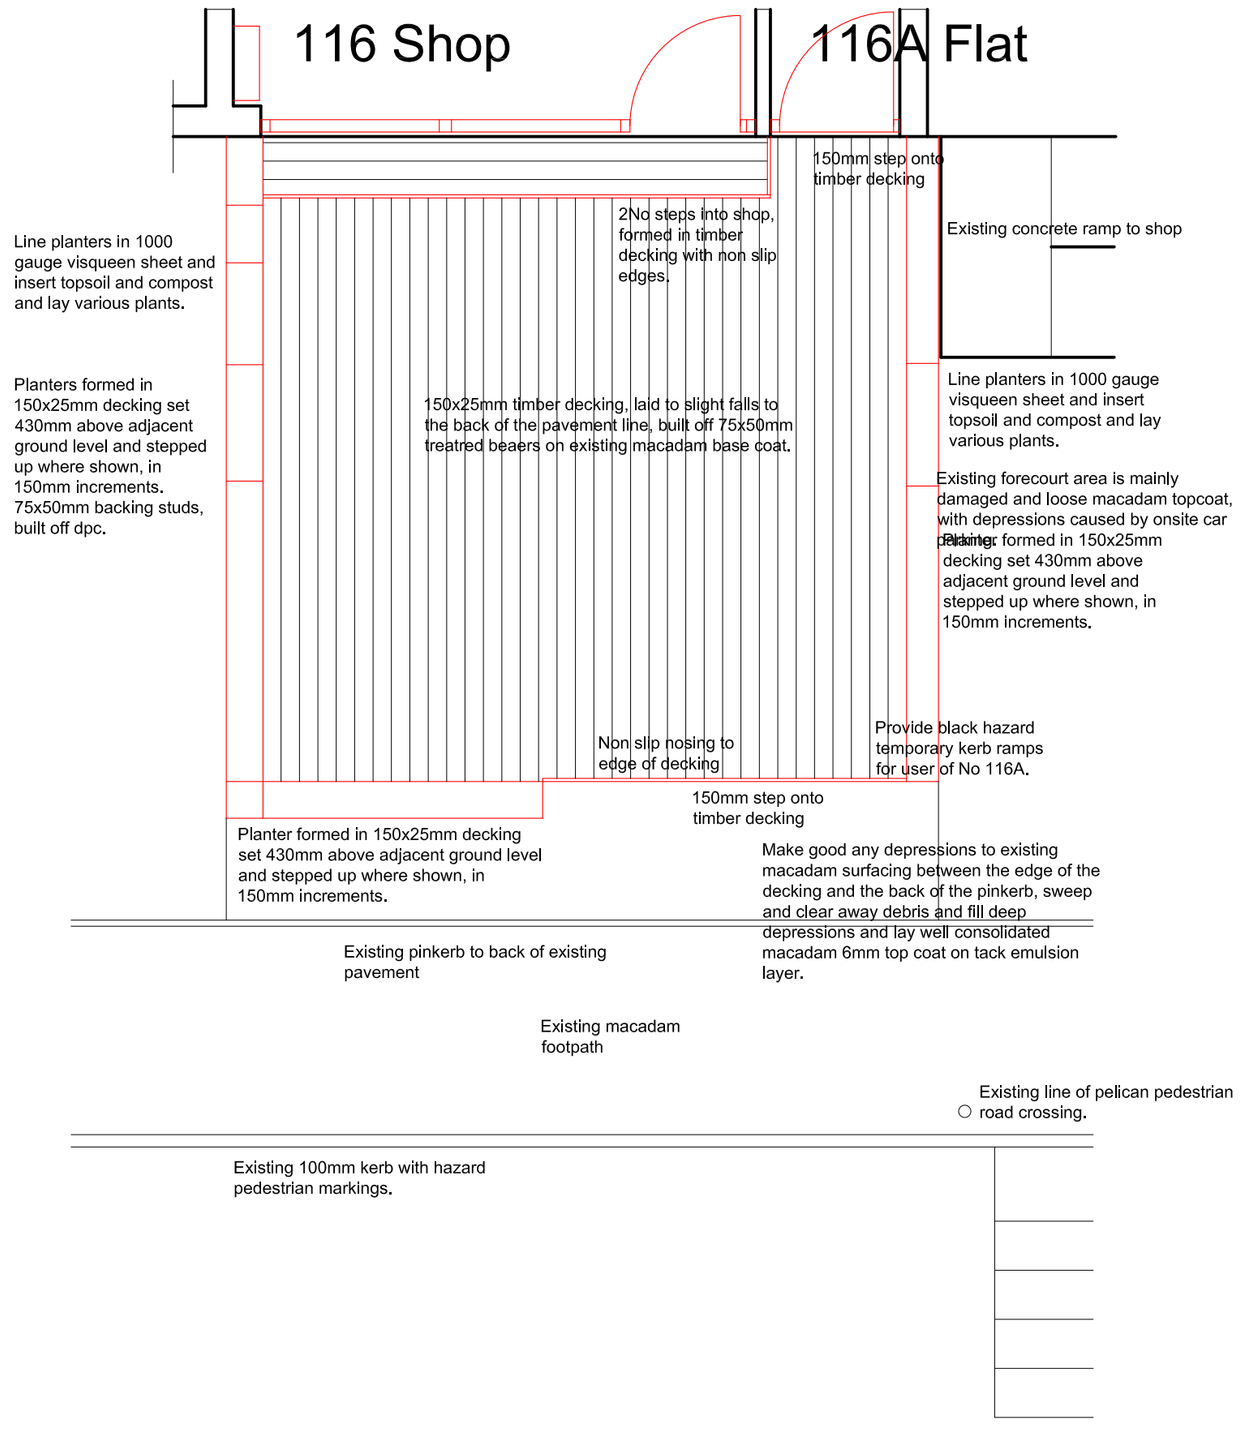
Proposed Ground Floor Plan