

NOTES

ALL DIMENSIONS TO BE CHECKED ON SITE PRIOR TO ANY MANUFACTURING OR FABRICATION AND ANY ANOMALIES TO BE BROUGHT TO THE ATTENTION OF THE ARCHITECT.

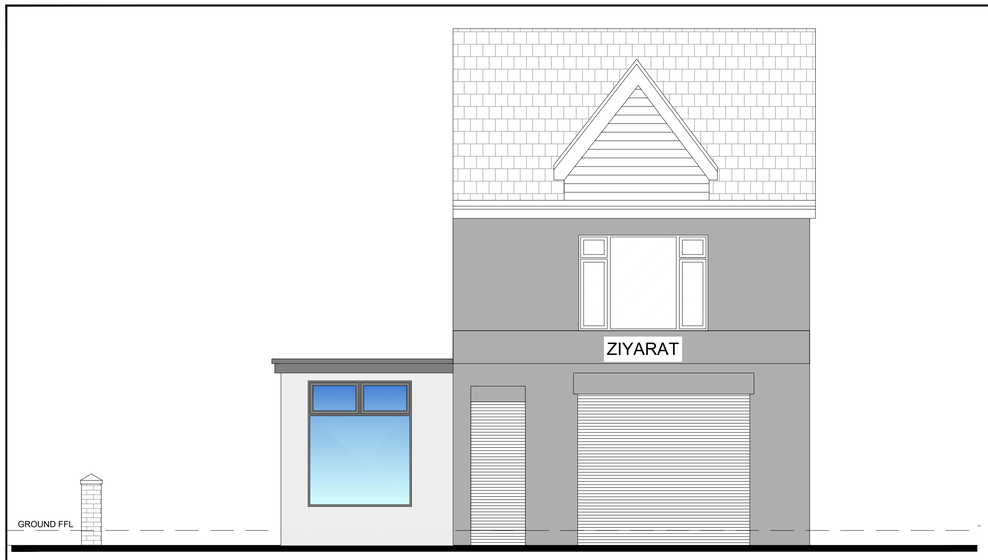

PROPOSE SIDE ELEVATION

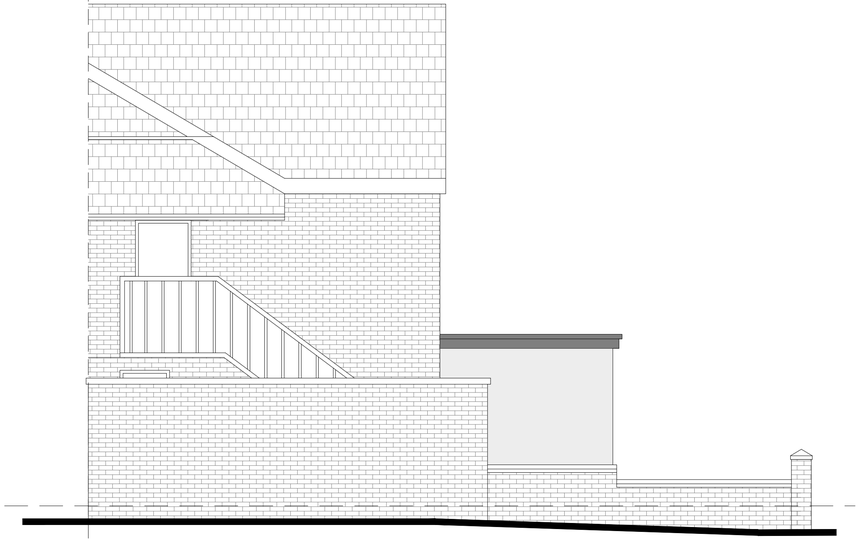

PROPOSE SIDE ELEVATION



PROPOSE FRONT ELEVATION

0 1 2m

SCALE 1:50

PROPOSALS

REV	AMENDMENTS	BY	DATE
A	FIRST ISSUE	ET	25.09.2024

PROJECT

ALTERATION/EXTENSION
1 MELDON ROAD
LEVENSHULME
MANCHESTER
M13 0TZ

CLIENT

Mr MOHAMMED & HASHIM SHARIF

DRAWING TITLE

PROPOSED ELEVATIONS

DRAWN ET | DATE 25.09.24
CHECKED | SCALE 1:X (A1)
APPROVED

HOWARD & SEDDON A.R.I.B.A.
CHARTERED ARCHITECTS
64 WASHWAY ROAD
SALE, CHESHIRE, M33 7RE
TEL NO. 0161 - 973 8296
FAX NO. 0161 - 962 3485
E-MAIL : ADMIN@HOWARDANDSEDDON.CO.UK

JOB No.	DRG No.	REVISION
15,761	03	A