

NOTES


ALL DIMENSIONS TO BE CHECKED ON SITE PRIOR TO ANY MANUFACTURING OR FABRICATION AND ANY ANOMALIES TO BE BROUGHT TO THE ATTENTION OF THE ARCHITECT.

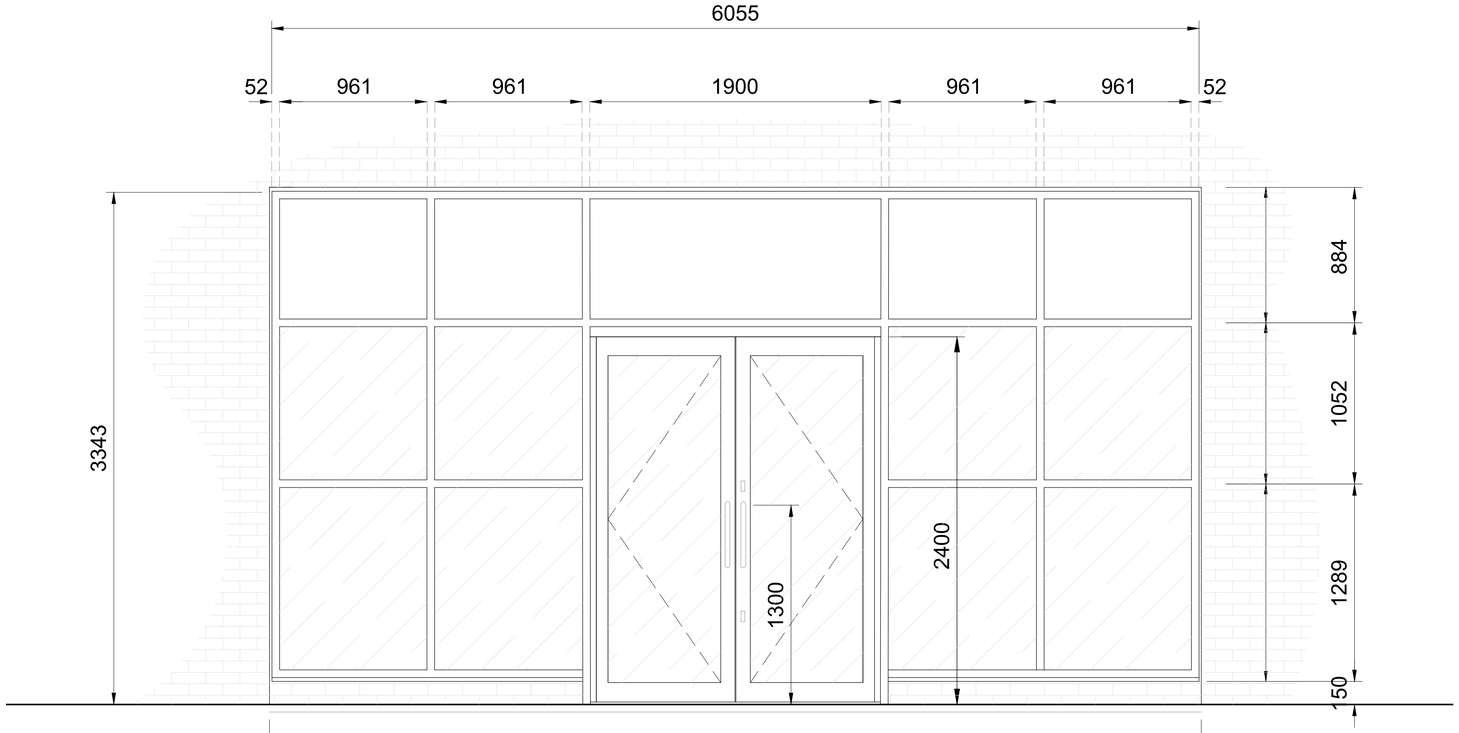

DOOR FURNITURE
400mm cranked pull hand;e
2 No. Security Deadlock
2 No. Europrofile cylinders
Key operated Flush bolts
Concealed Door Closer - No Hold

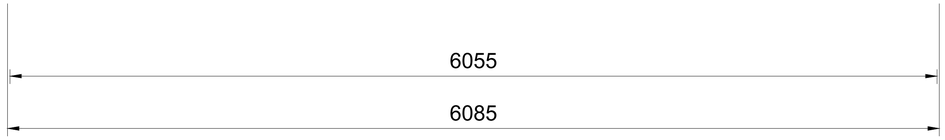

EXISTING SHOP FRONT ELEVATION
1:20

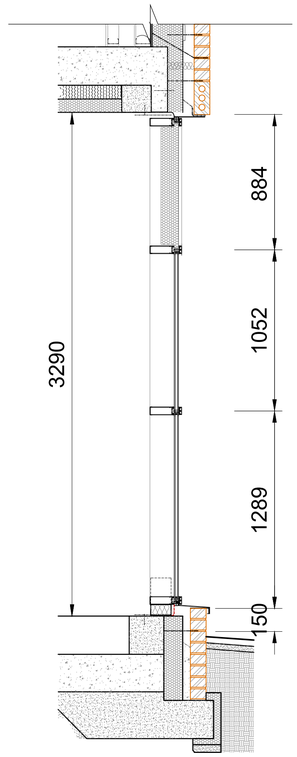

EXISTING SHOP FRONT SECTION
1:20

REV	AMENDMENTS	BY	DATE
A	FIRST ISSUE	XX	02.10.24

PLANNING ISSUE
SUBJECT TO LOCAL AUTHORITY APPROVAL

PROJECT
PROPOSED DEVELOPMENT - FIRST USE
UNIT 3
LAMPWICK QUAY
OLD MILL STREET
MANCHESTER
M4 6LX

CLIENT
MR JOHN MOONEY

DRAWING TITLE
EXISTING SHOP FRONT ELEVATION

DRAWN		DATE	02.10.24
CHECKED		SCALE	1:20 (A1)
APPROVED			

0 1m
SCALE 1:20

JOB No.	DRG No.	REVISION
--	04	A