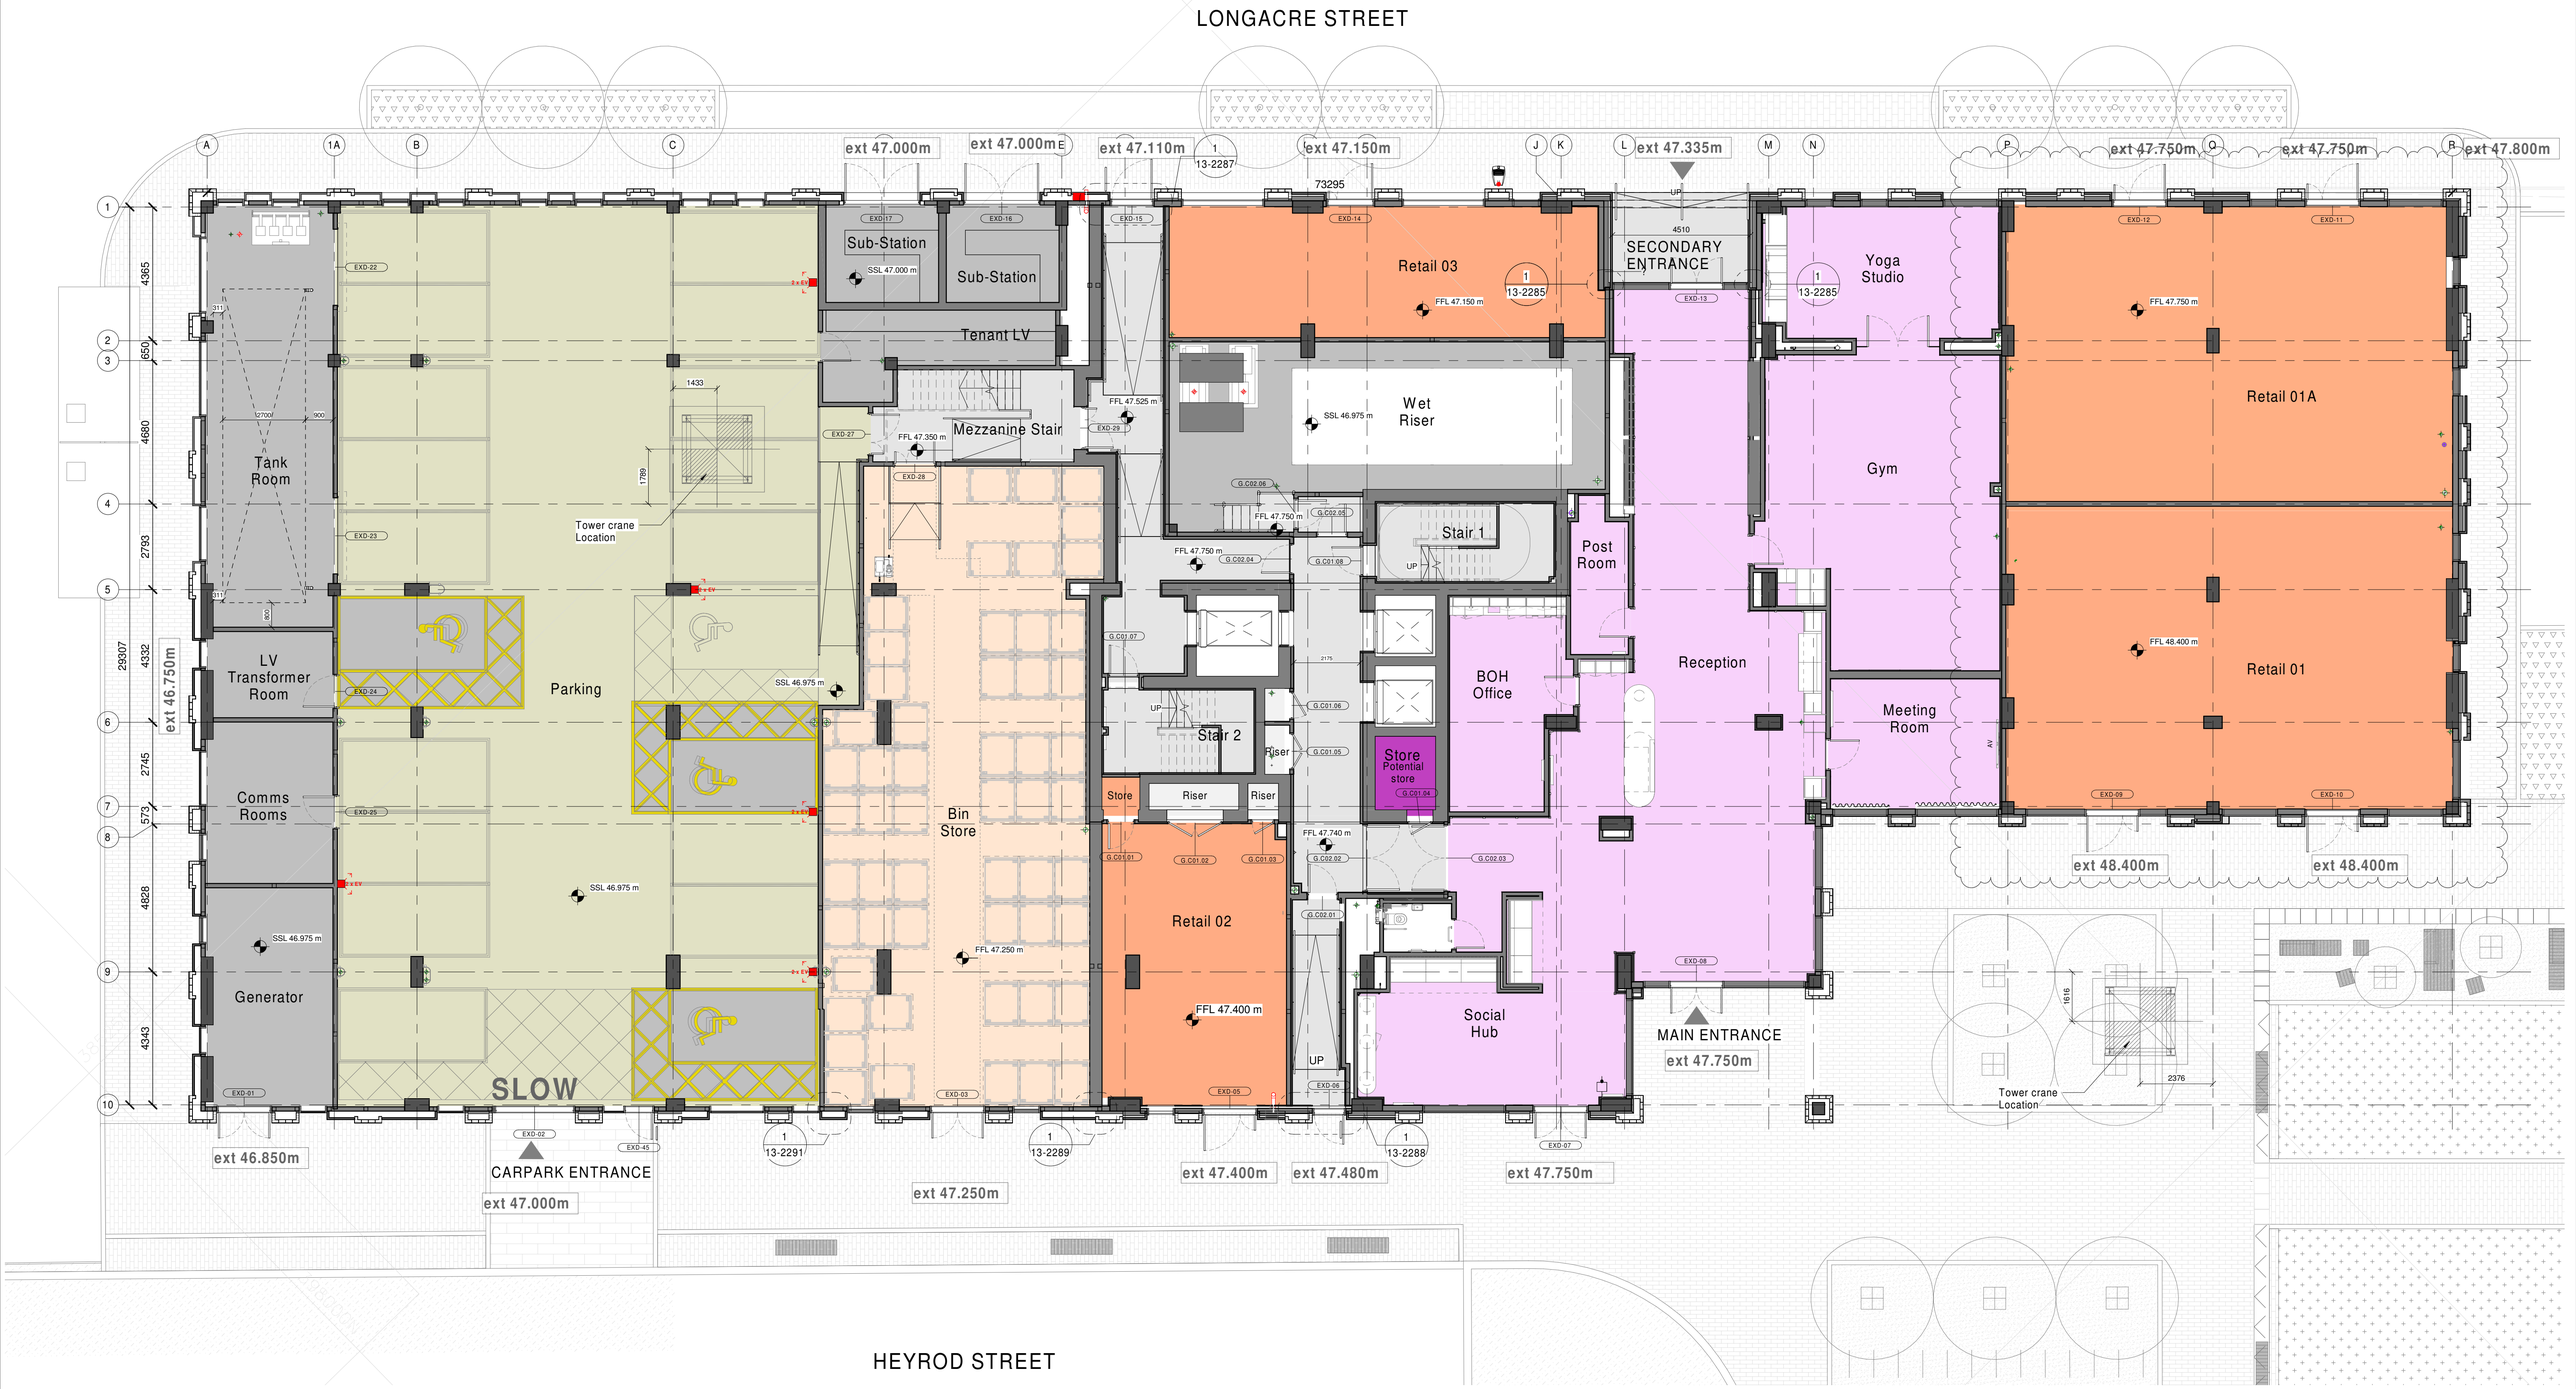


© COPYRIGHT
The copyright in this drawing is vested in AXIS and no license or assignment of any kind has been, or is, granted to any third party whether by provision of copies or originals or otherwise unless agreed in writing.
DO NOT SCALE FROM THIS DRAWING
The contractor shall check and verify all dimensions on site and report any discrepancies in writing to AXIS before proceeding work

FOR ELECTRONIC DATA ISSUE
Electronic Data / drawings are issued as "read only" and should not be interrogated for measurement. All dimensions and levels should read, only from those values stated in text on the drawing.

REV.	DATE	AMENDMENT
P00	220311	GA Update - External door and window references added
P01	220331	GA Update
P02	220428	GA Update
P03	220520	Section references revised
P04	220523	General Updates. See REV Clouds
C01	09/06/22	Issued for Construction
C02	11/07/22	Additional sections added
C03	19/08/22	Section references added
C04	20/09/22	Wet Riser Tank Room updated to suit pump set layout
C05	27/10/22	Section reference revised
C06	22/11/22	Door changed to leaf and a half
C07	27/01/23	Fire stopping detail refs added
C08	13/06/23	Updated to reflect fitout
C09	02/10/23	Feature fins removed, issued for NMA approval
C010	06/10/23	EV charging points relocated
C011	17/11/23	External door references re-added
C012	02/01/24	Final Construction Issue
C013	15/08/24	Retail Unit subdivided

KEYPLAN

CLIENT

Midgard Ltd

PROJECT STAGE

AXIS ARCHITECTS
77 Parkway Camden Town London NW1 7PU
T: +44 (0)20 7504 1700 E: enquiries@axisarchitects.co.uk

SCALE@A1	DATE	ORIGINATOR	CHECKED	AUTHORISED
1 : 100	15/08/24	TS	MM	NAB

PROJECT
The Castings
General Arrangement
Ground Floor Plan

STATUS	PURPOSE FOR ISSUE	SR NO.	DRAWING NO.	REV.
A4	For Construction	9196	CAS-AXIS-BU1-GF-DR-A-03-0200	C013