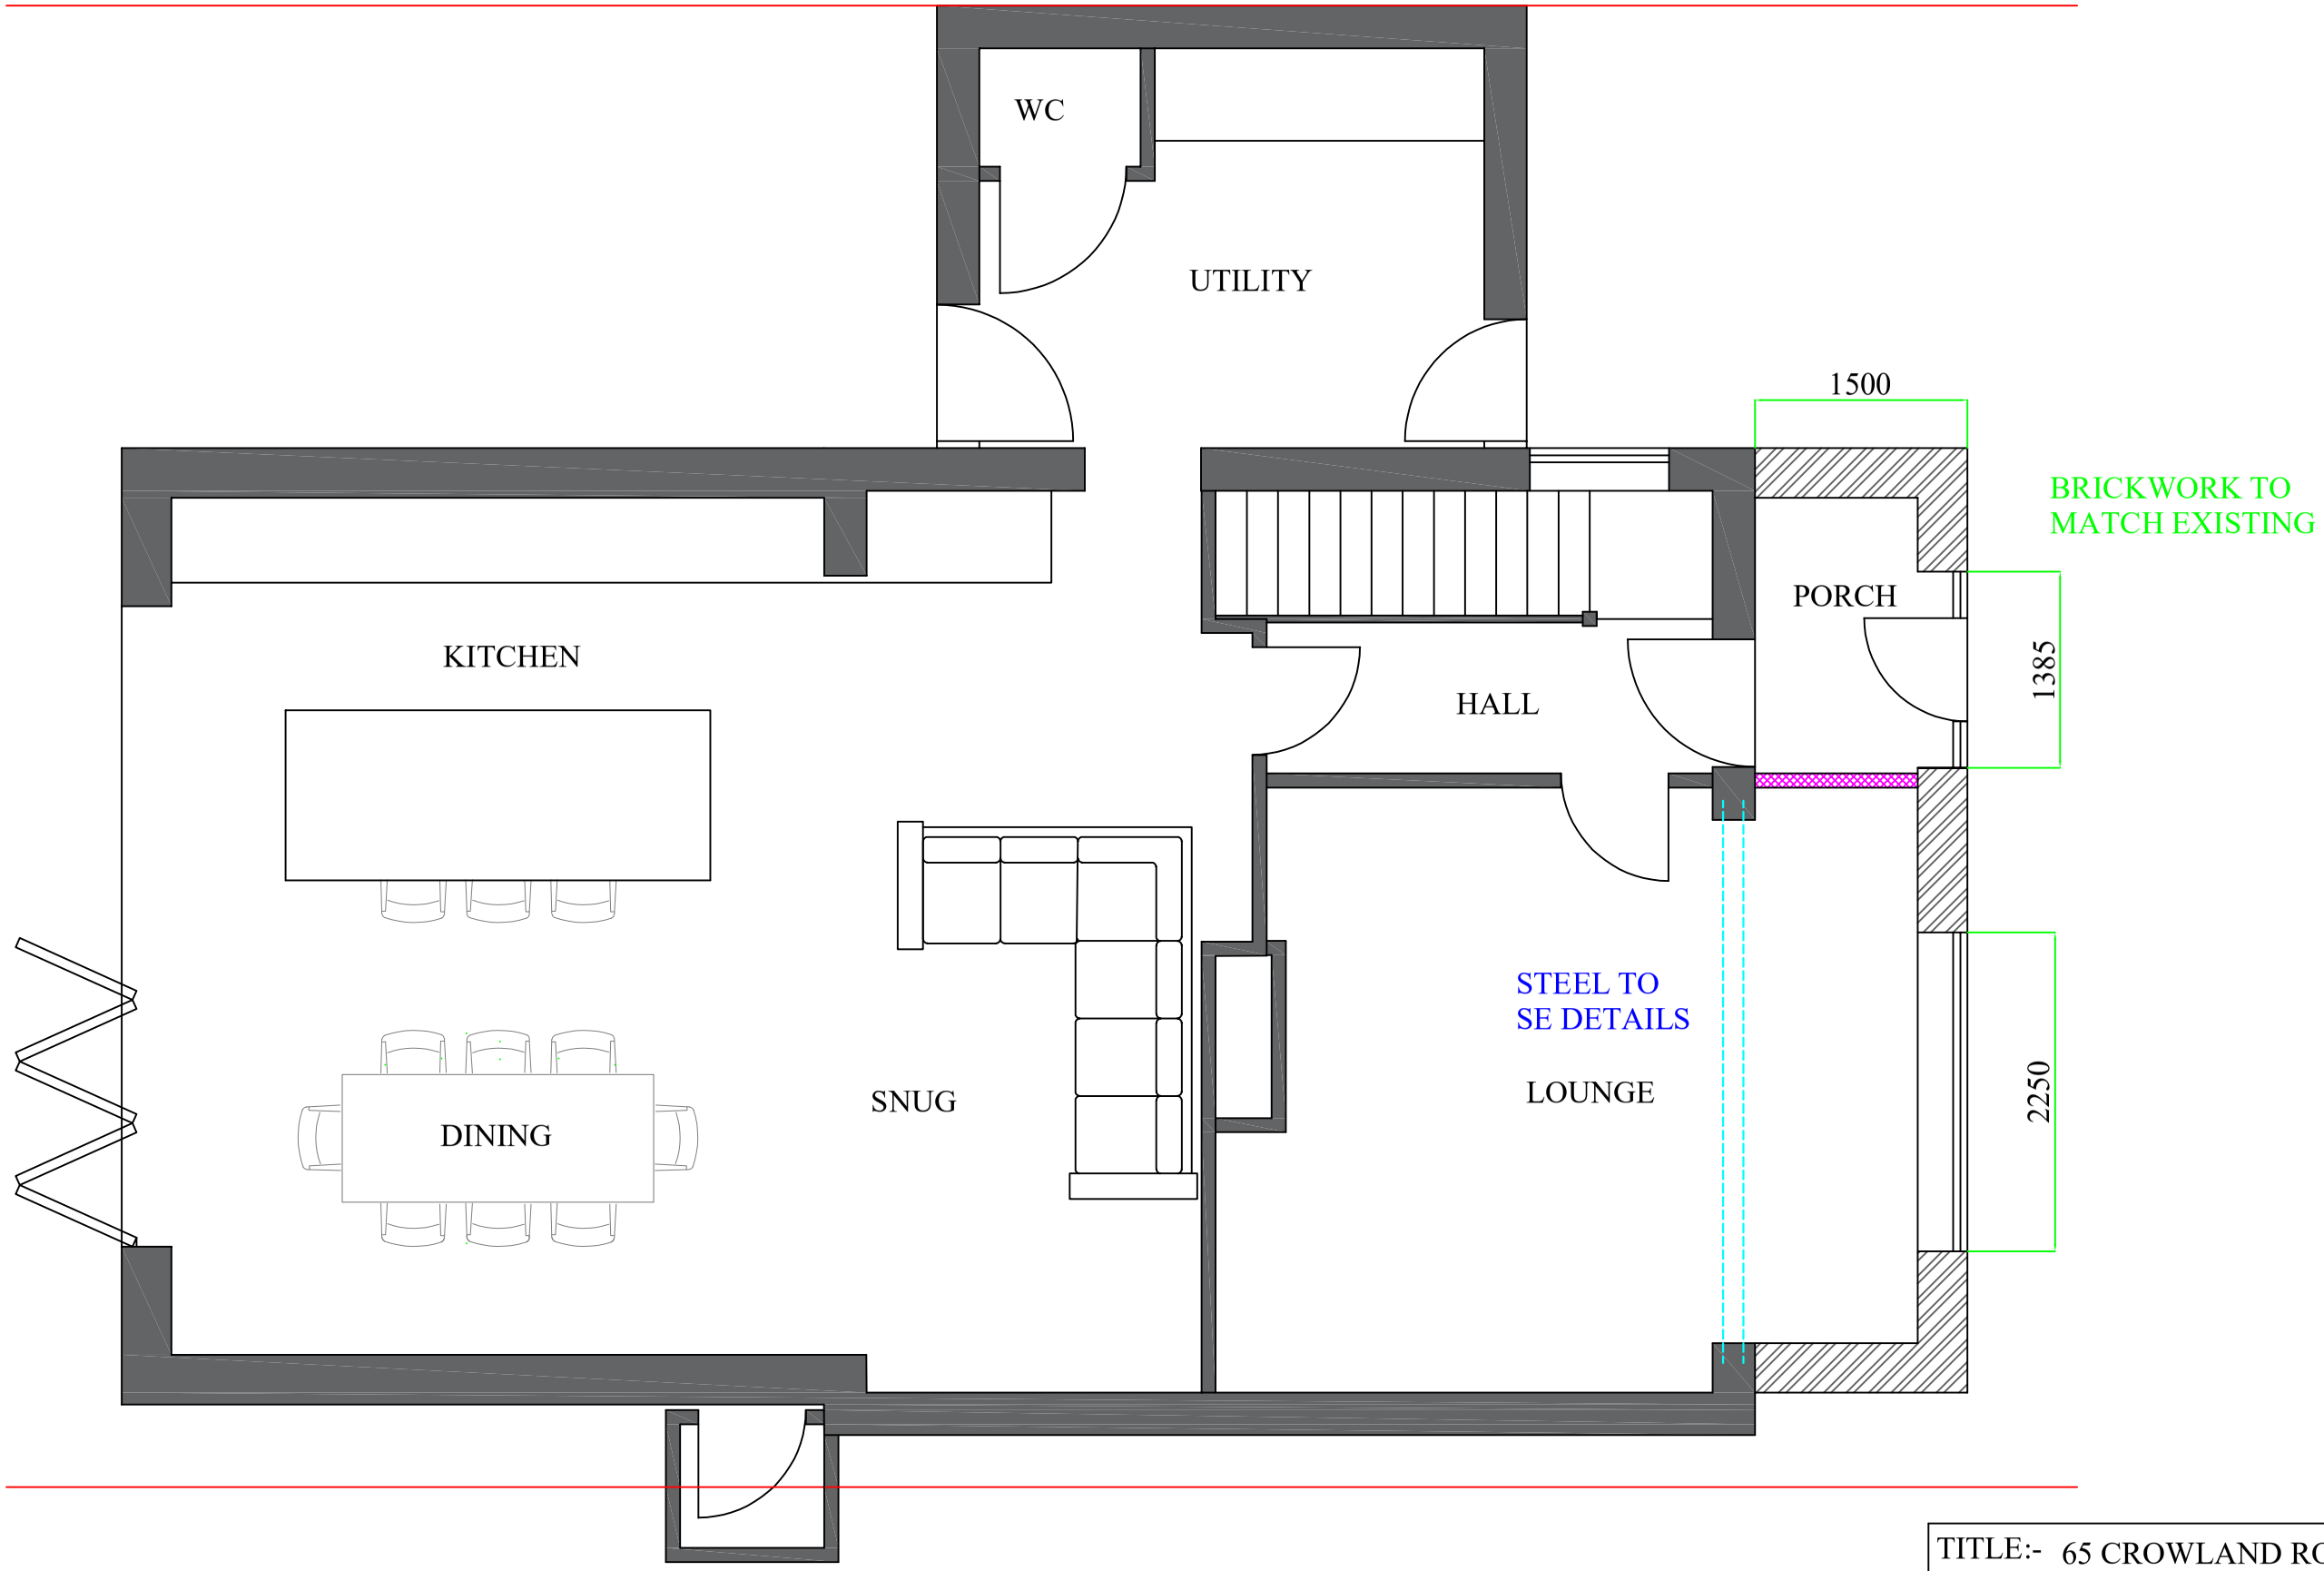


0 1 2 3 4 5m

SCALE BAR 1:50

ALL DIMENSIONS TO BE CHECKED PRIOR COMMENCING ON SITE AND ANY DISCREPANCIES TO BE REPORTED TO THE DESIGNER. Do not scale drawings

TITLE:- 65 CROWLAND ROAD, M23 2UU

PROPOSED GROUND FLOOR PLAN

SCALE 1: 50	DRG.NO. 102024/6
DATE OCT 2024	