

0m 1m 2m 3m 4m 5m

VISUAL SCALE 1:100 @ A3

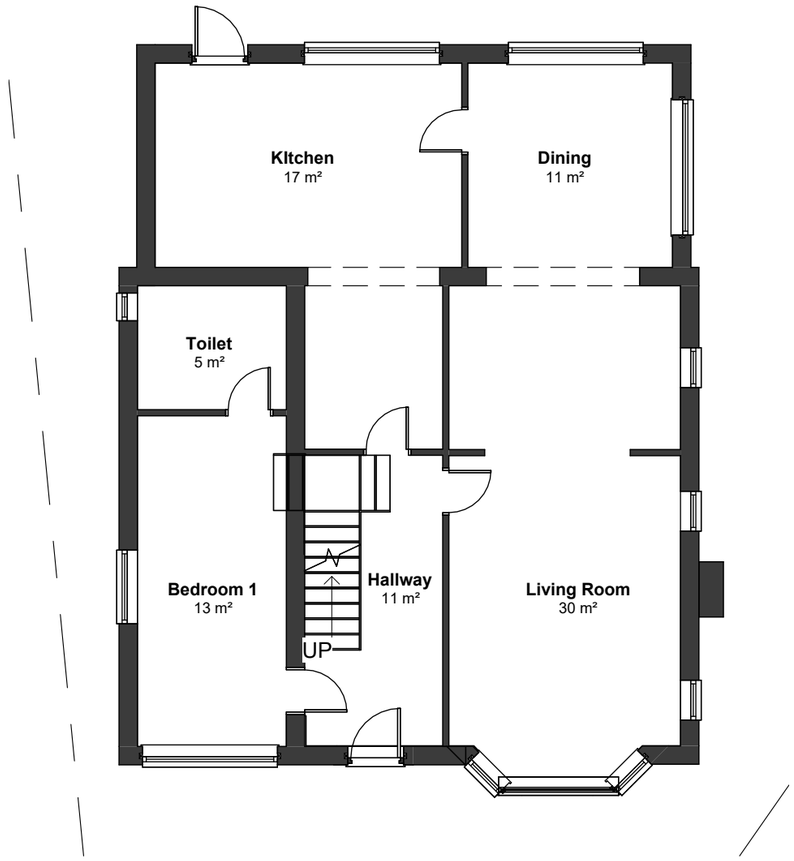


00-P-Ground Floor

1 : 100

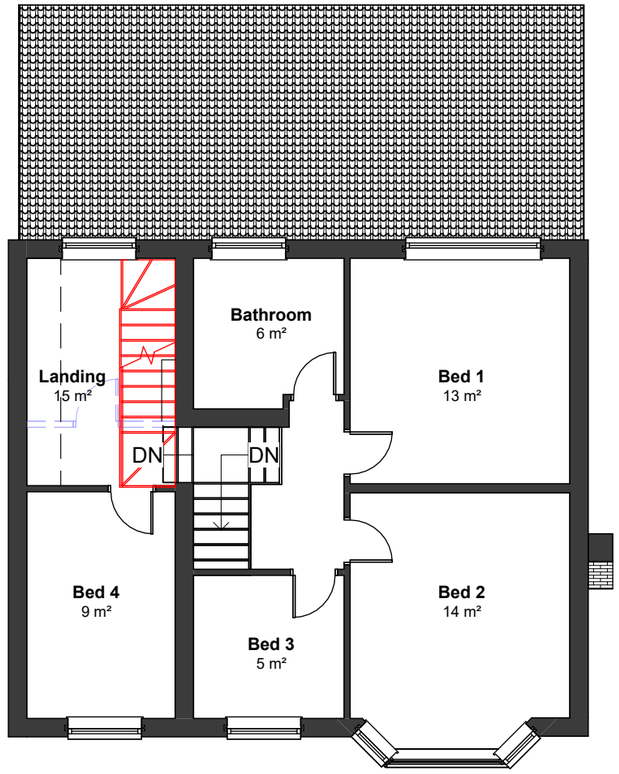

01-P-First Floor

1 : 100

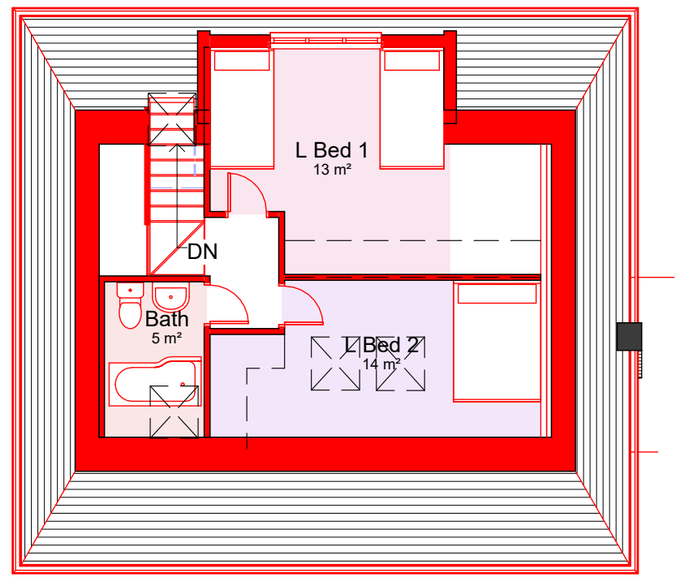

02-Loft

1 : 100

COPYRIGHT © ALL RIGHTS RESERVED BY VIKAS ALYAS LTD. DO NOT SCALE FROM DRAWING. DRAWING INDICATES DESIGN INTENT ONLY. REPORT ANY DISCREPANCIES TO CLIENT / VA LTD. NOT TO BE USED FOR CONSTRUCTION UNLESS STATED SO. TO BE READ IN CONJUCTION WITH OTHER DRAWINGS OR SPECIFICATION WHERE PROVIDED.

ARCHITEK
BUILDING DESIGN CONSULTANCY
0161 511 8479
vikas@architek.uk
916 Stockport Road, Levenshulme, Manchester, M19 3AB

No.	Description	Date
P1	Issue to Planning	15.07.2024

PROJECT
Loft Dormer Roof Extension and Remodel

ADDRESS
1274_16 Holwood Dr
Whalley Range M16 8WS

MANCHESTER CITY COUNCIL

PURPOSE OF ISSUE
PLANNING

SHEET
Proposed Floor Plans

CLIENT
Murtaza Hussain

Date	Project number	Scale (@ A3)
07.06.2024	1274	1 : 100
Drawn by: VA	DRAWING NUMBER: A104	REV: P1
Checked by: VA		