

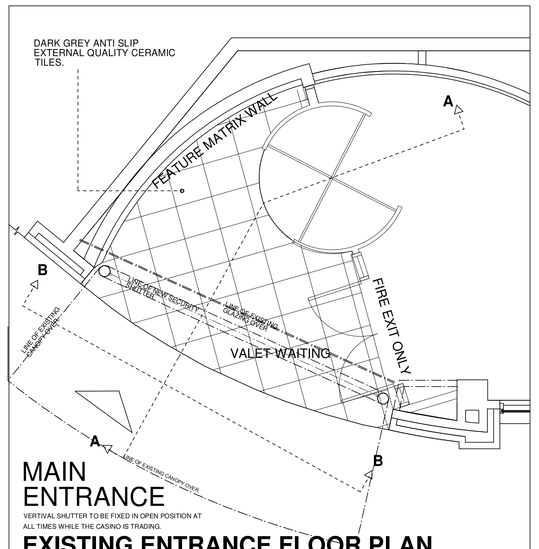



EXISTING ENTRANCE FLOOR PLAN
SCALE 1:50@A1

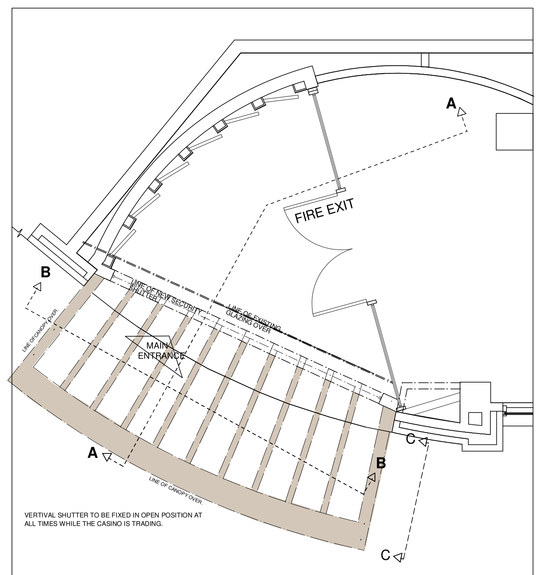


PROPOSED ENTRANCE FLOOR PLAN
SCALE 1:50@A1

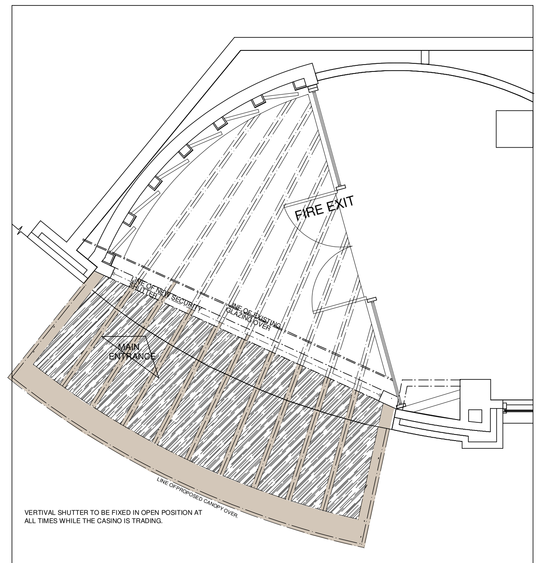

PROPOSED ENTRANCE REFLECTED CEILING PLAN
SCALE 1:50@A1

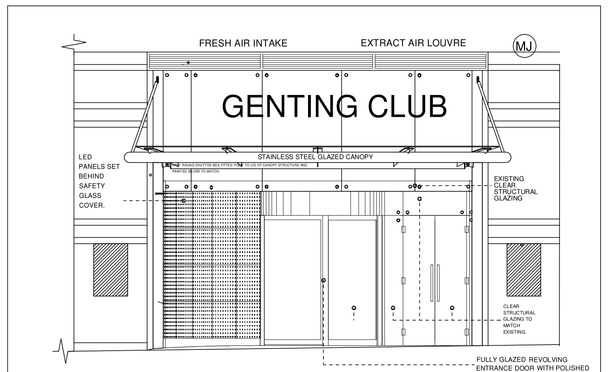


EXISTING ENTRANCE ELEVATION B-B
SCALE 1:50@A1 (SHUTTER UP)

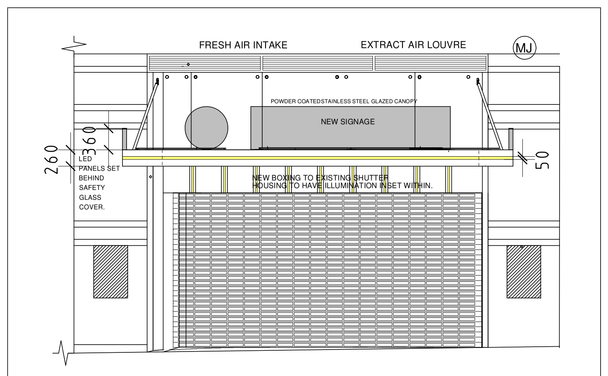


PROPOSED ENTRANCE ELEVATION B-B
SCALE 1:50@A1 (SHUTTER DOWN)

VERTICAL SHUTTER TO BE FIXED IN OPEN POSITION AT ALL TIMES WHILE THE CASINO IS TRADING (CASINO TRADES 24HRS A DAY 7 DAYS A WEEK)

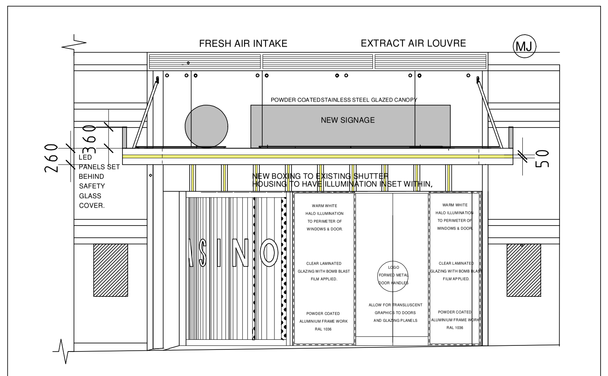


PROPOSED ENTRANCE ELEVATION B-B
SCALE 1:50@A1 (SHUTTER UP)

VERTICAL SHUTTER TO BE FIXED IN OPEN POSITION AT ALL TIMES WHILE THE CASINO IS TRADING (CASINO TRADES 24HRS A DAY 7 DAYS A WEEK)

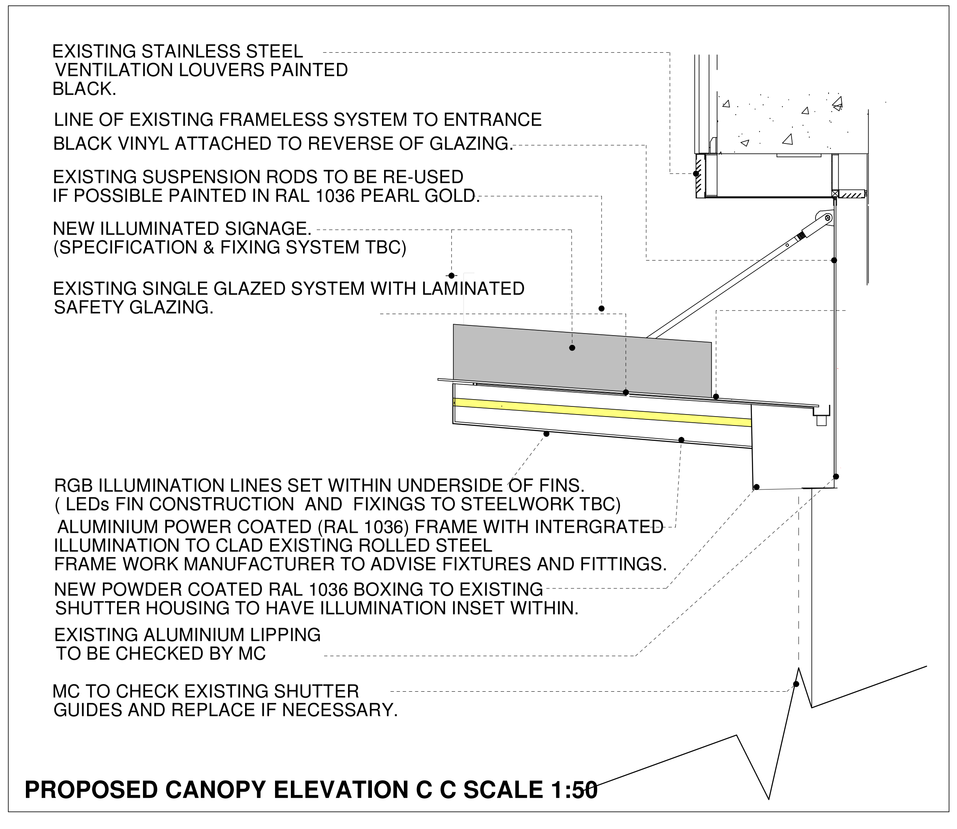


PROPOSED CANOPY ELEVATION C C SCALE 1:50

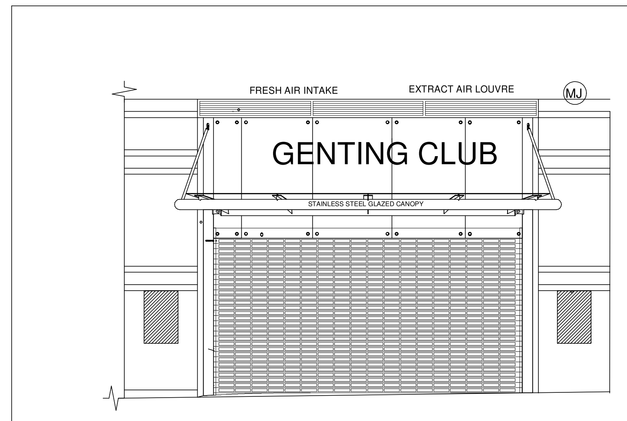


EXISTING ENTRANCE ELEVATION B-B
SCALE 1:50@A1 (SHUTTER DOWN)

VERTICAL SHUTTER TO BE FIXED IN OPEN POSITION AT ALL TIMES WHILE THE CASINO IS TRADING (CASINO TRADES 24HRS A DAY 7 DAYS A WEEK)

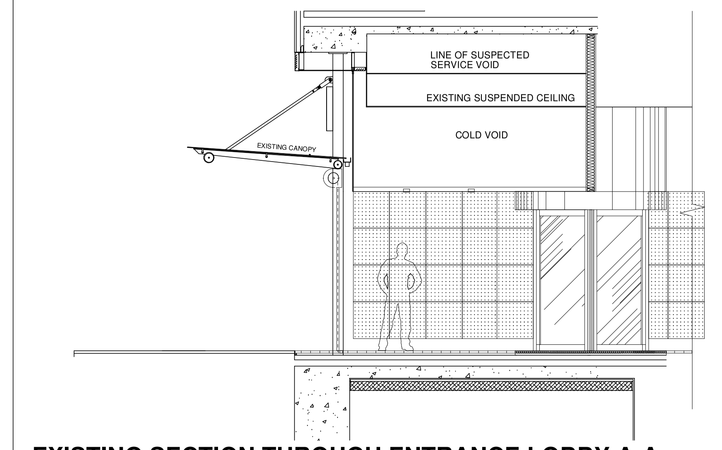

EXISTING SECTION THROUGH ENTRANCE LOBBY A-A
SCALE 1:50@A1

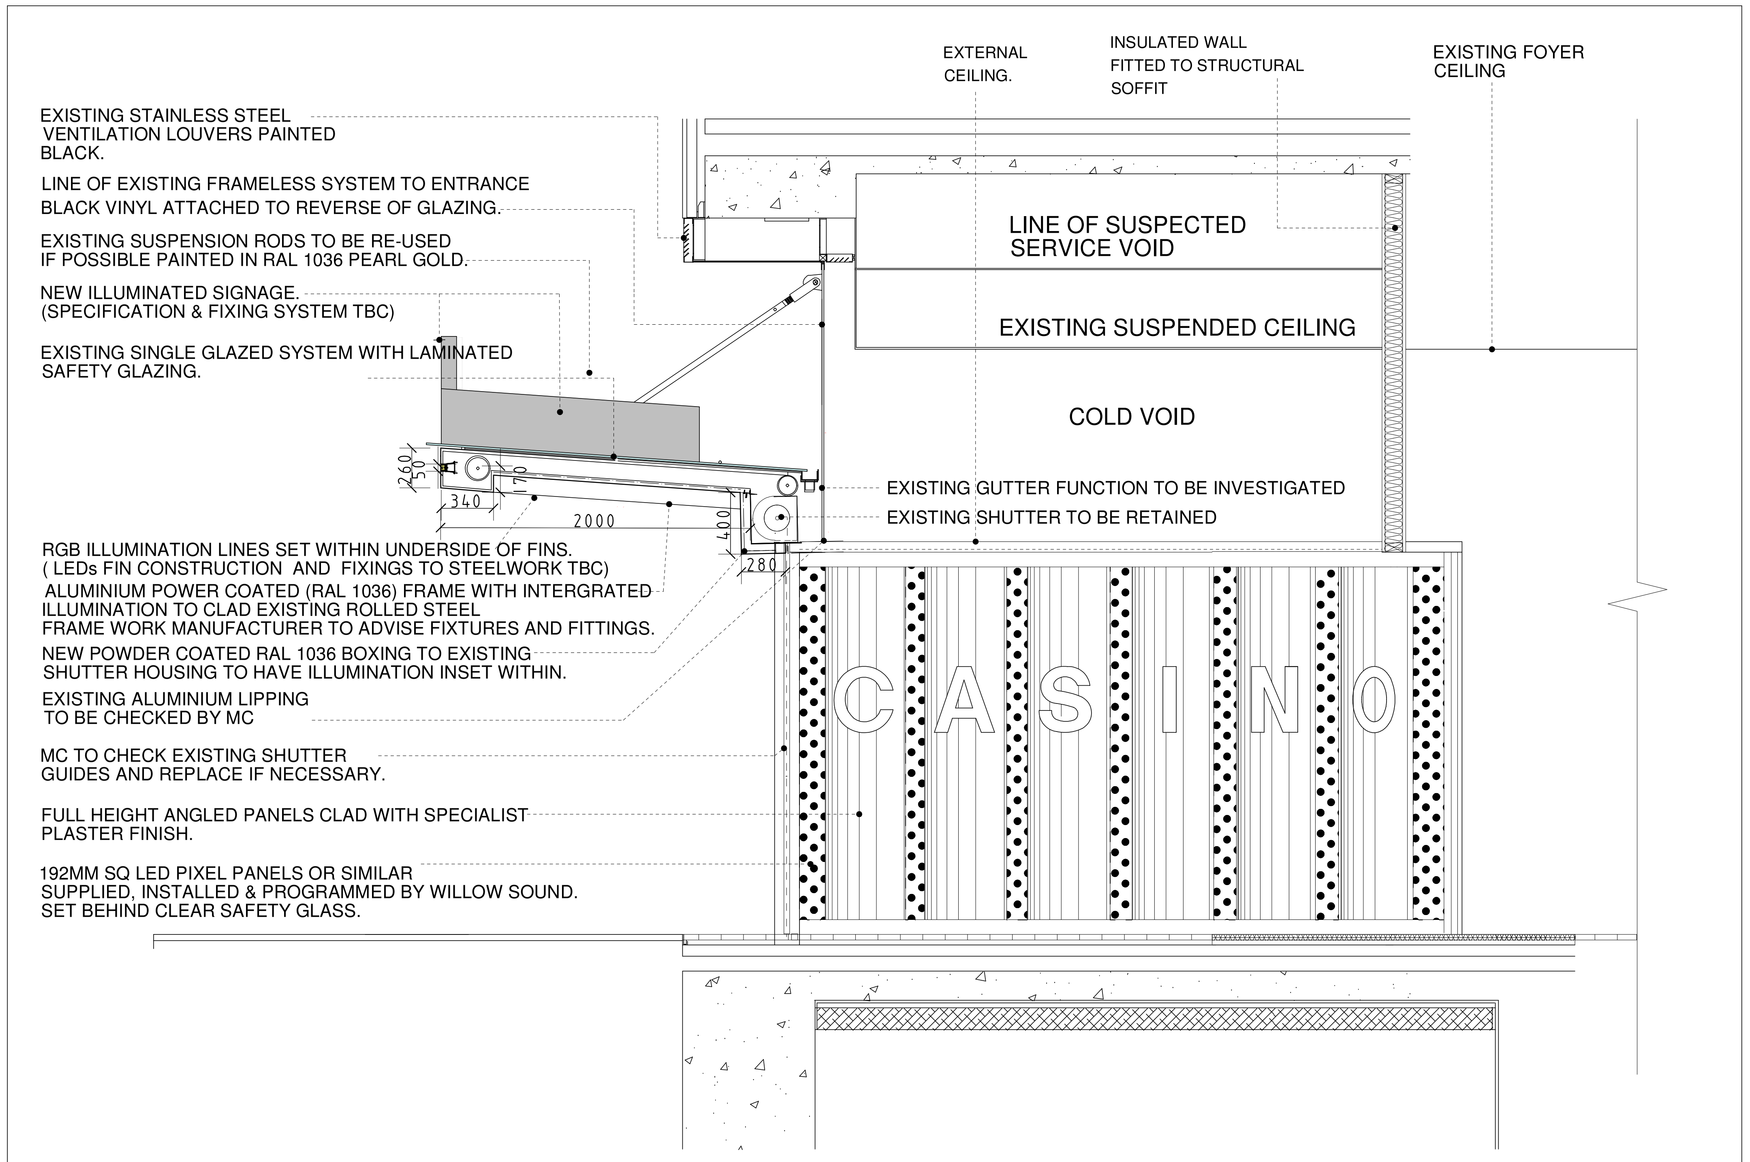

PROPOSED SECTION THROUGH ENTRANCE LOBBY A-A
SCALE 1:20@A1

REV:	DESCRIPTION:	INITIAL	DATE:

PROJECT:	GENTING MANCHESTER			INFORMATION
TITLE:	EXISTING AND PROPOSED ENTRY LOBBY.			COMMENT
CLIENT:	GENTING CASINO'S	SCALE:	1:50 @ A0	APPROVAL
DATE:	JULY 2024	DRAWN BY:	PRH	TENDER
DRAWING NO.:	5601-24-102	REVISION:	A	CONSTRUCTION

ALL DIMENSIONS TO BE CHECKED ON SITE BEFORE ANY WORK COMMENCES ANY DISCREPANCIES TO BE REPORTED TO THE SUPERVISING DESIGNER

DAKOTA
HOUSE OF DESIGN
1 DINSDALE PLACE
SANDYFORD
NEWCASTLE UPON TYNE
NE2 1BD
UNITED KINGDOM
WWW.DAKOTAHOUSEOFDESIGN.COM
T: +44 (0) 191 261 0261