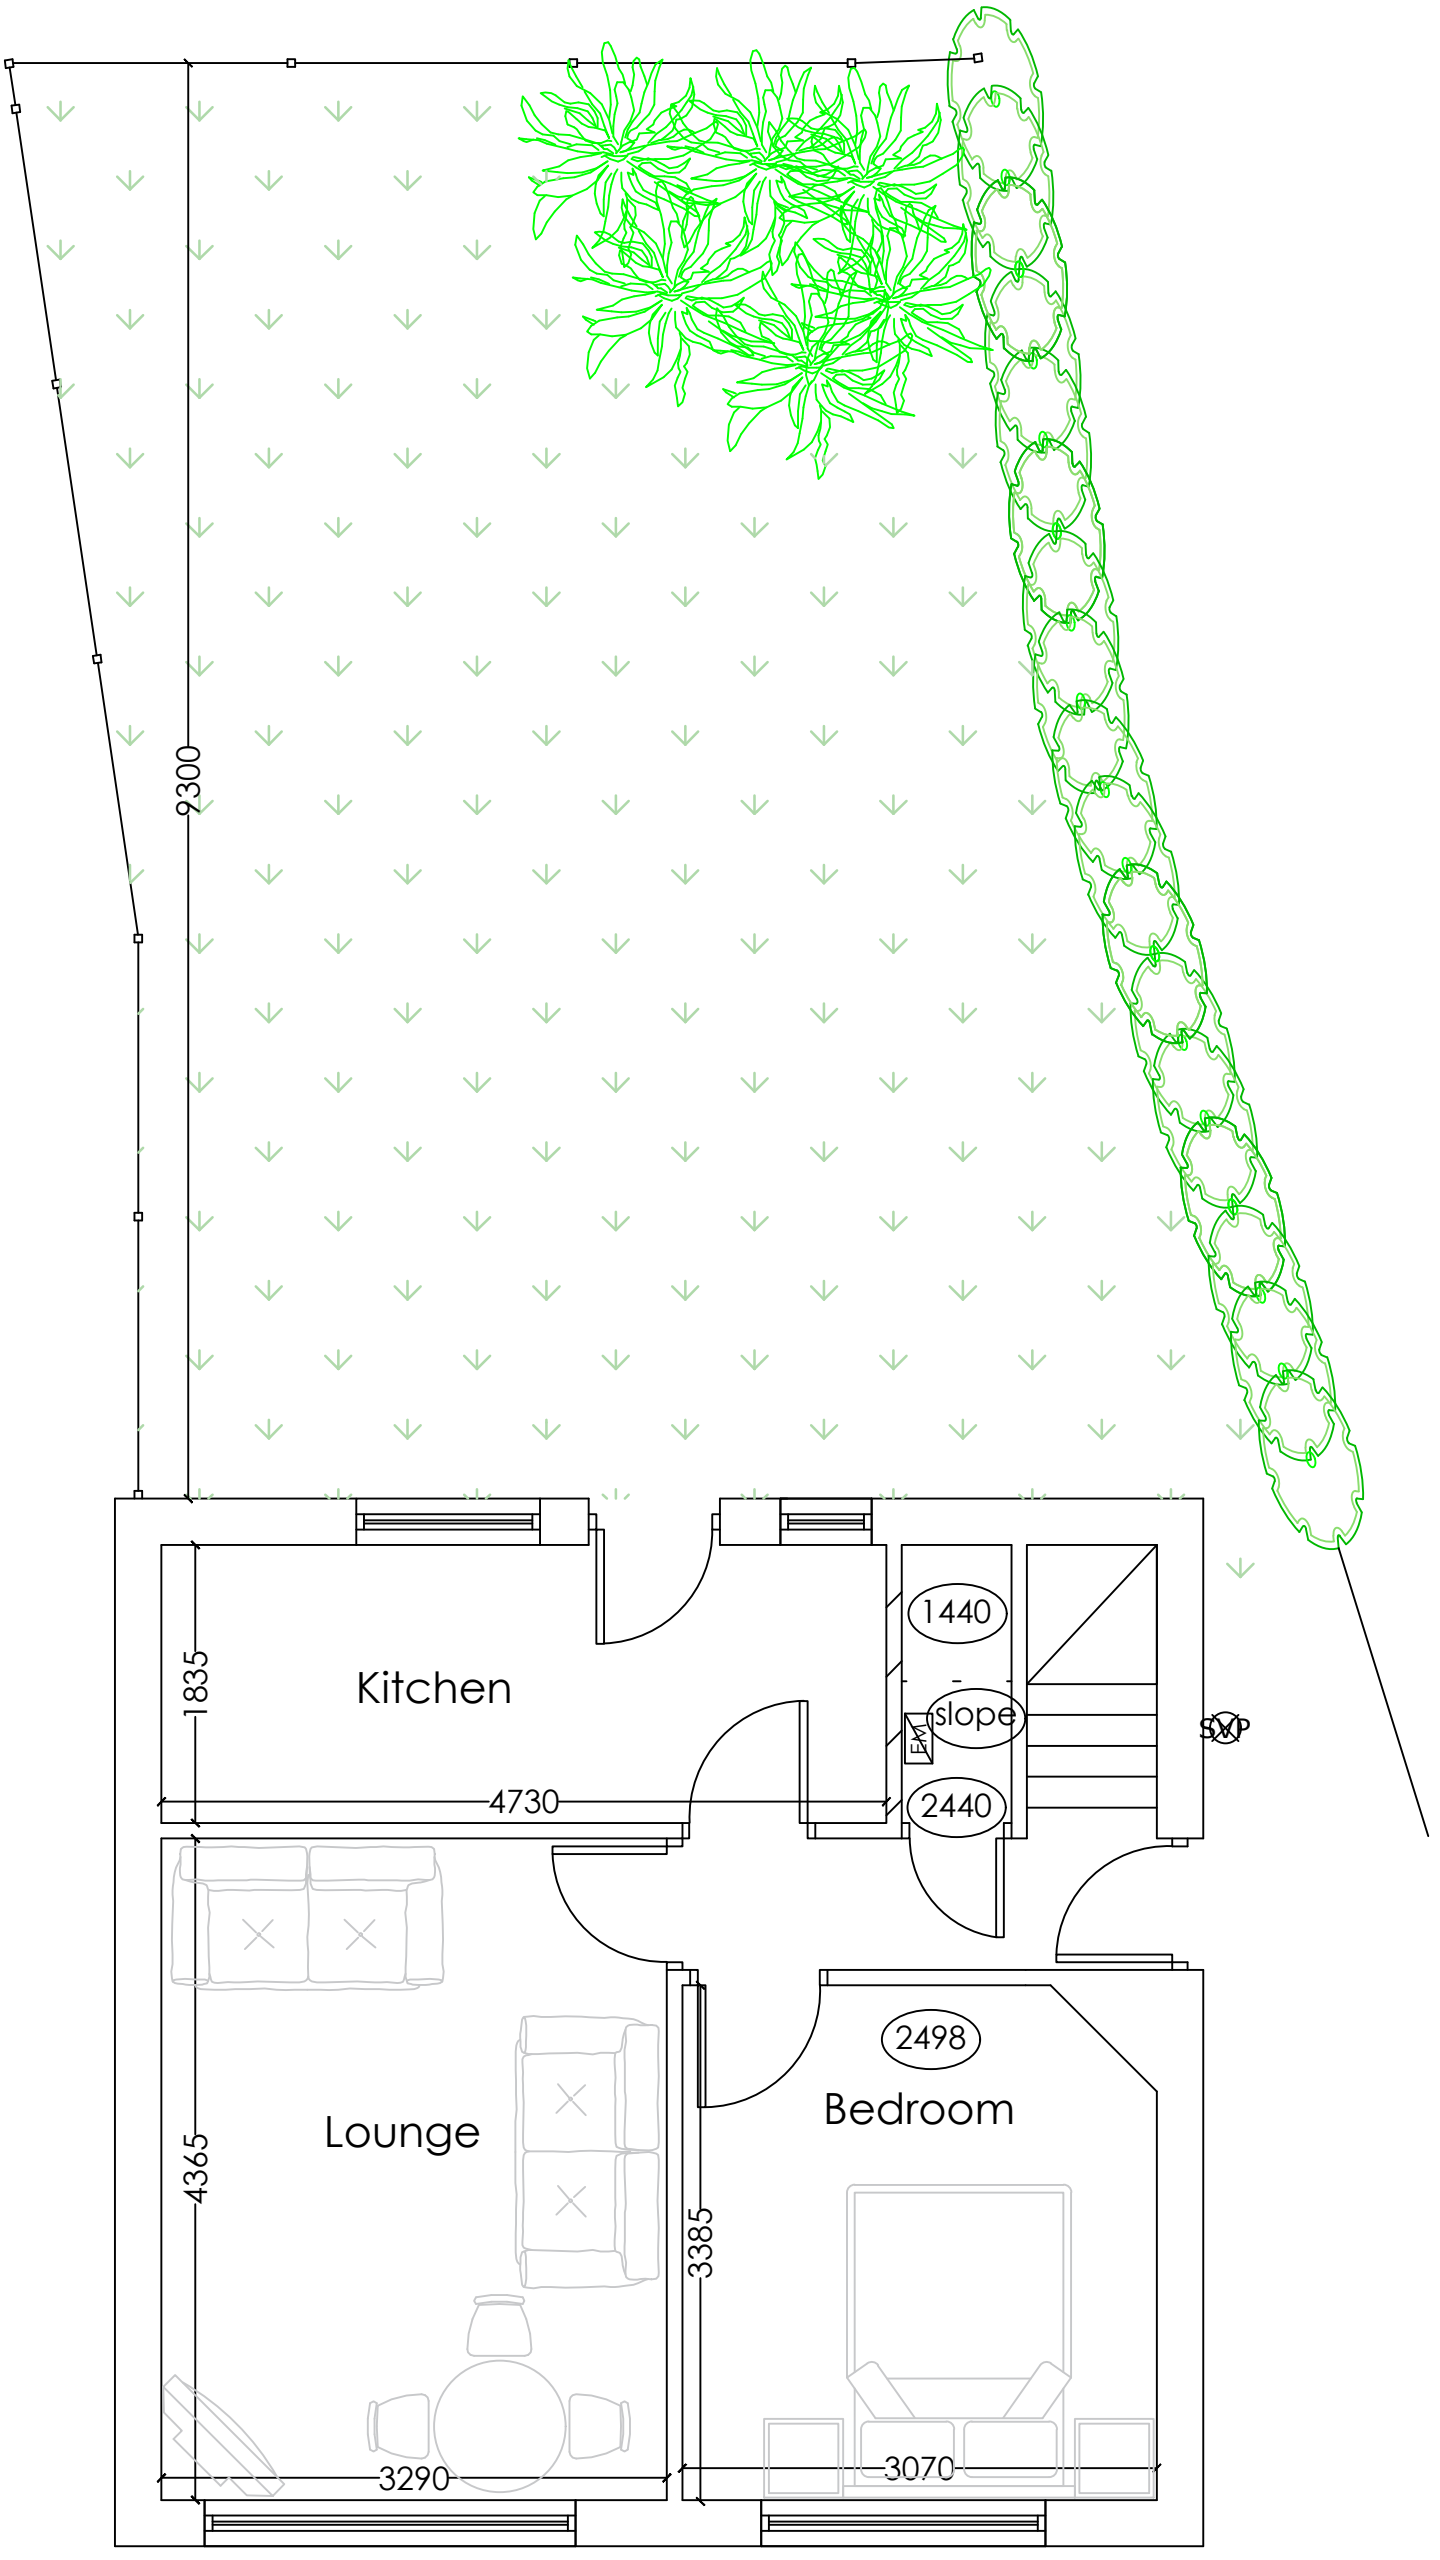


Existing Ground Floor Plan

Address: 45 Scotland Hall Road M40 2RE	
Proposal : Existing Ground Floor Plan	
Surveyed By: KSm	
Scale: 1:50	Date: October 2024