

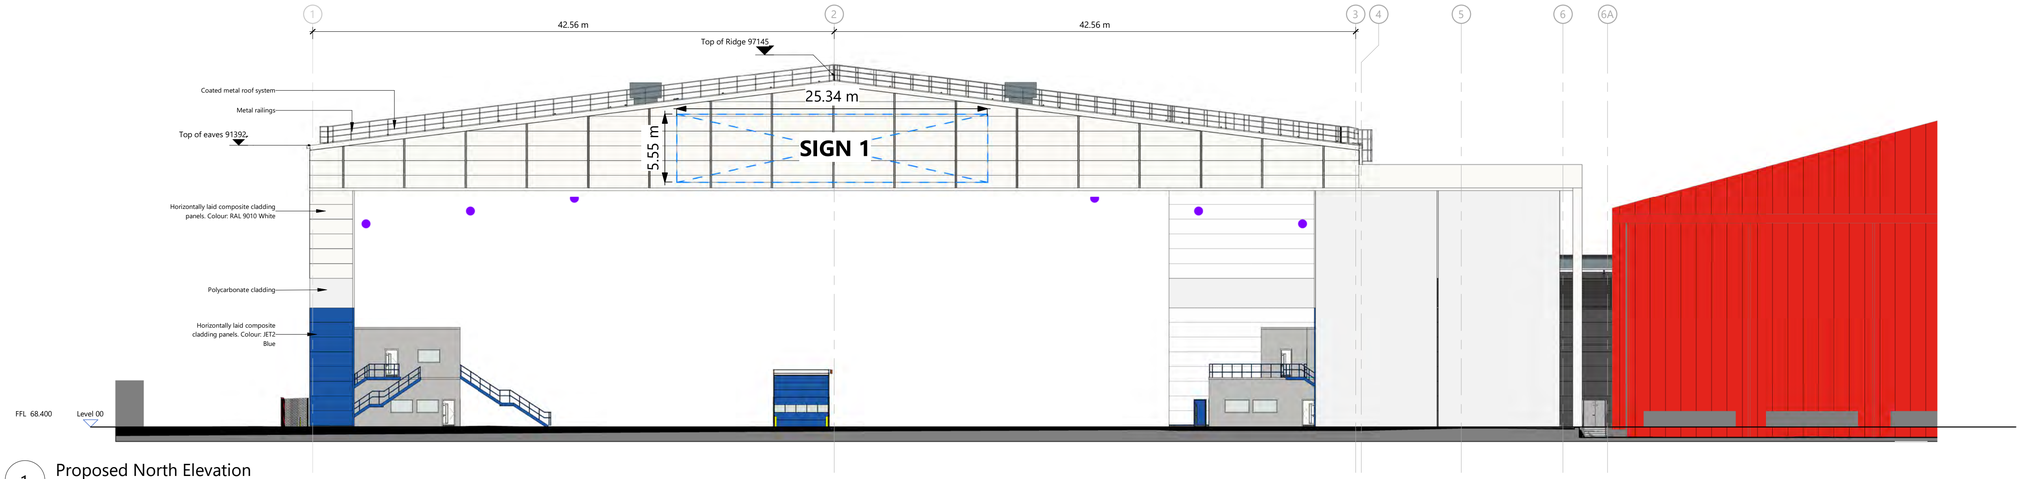


1 Proposed North Elevation
1 : 250

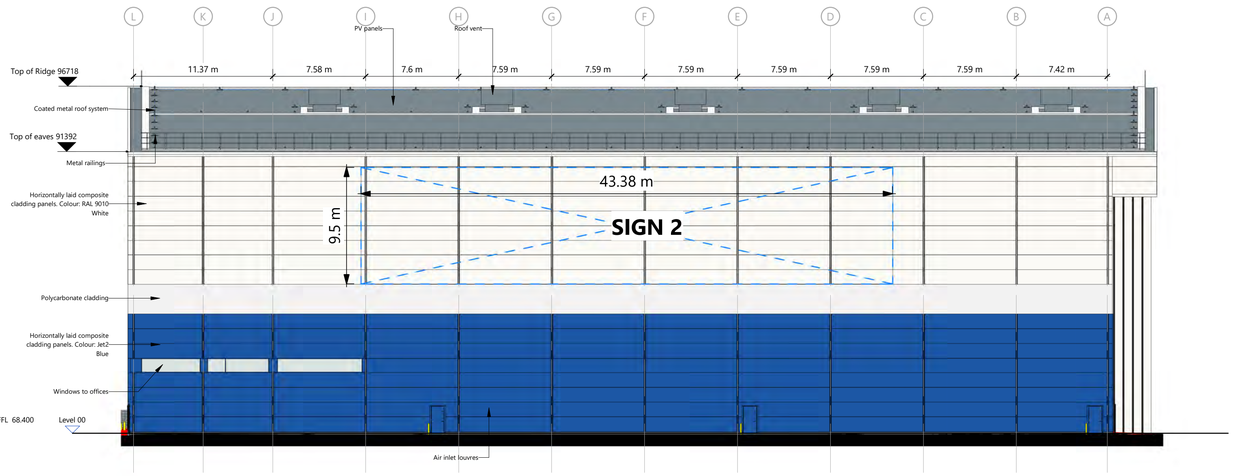

2 Proposed East Elevation
1 : 250

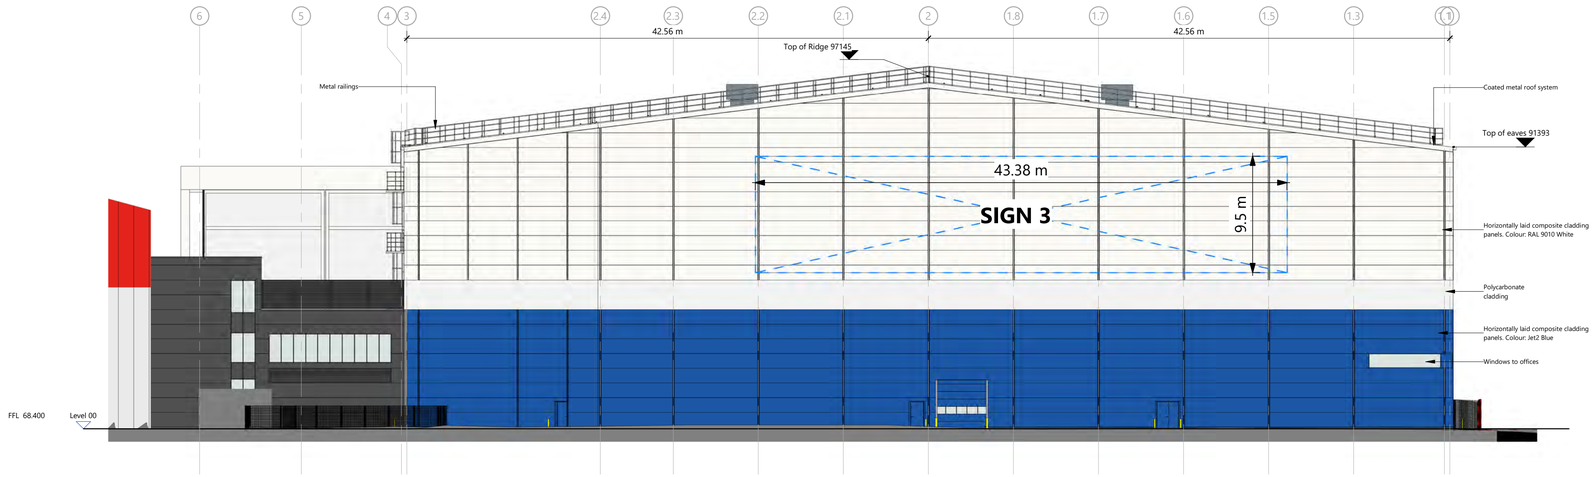

3 Proposed South Elevation
1 : 250



4 Jet2 Holidays Sign
1 : 250

Sign notes:

1. Refer to elevations for width and height of proposed signs.
2. Proposed signs will be self adhesive vinyl, fixed to cladding panels.
3. Signs are not illuminated.

CGI of North and East elevations



CGI of South and East elevations

1:250
0 5m 10m 15m

DISCLAIMER:
TODD Architects confirm that recipients can only rely on approved controlled document formats in construction projects. Controlled document formats include original hard copy drawings issued by TODD Architects, or unprinted PDF/DWF images of drawings received from TODD Architects.


TODD Architects cannot ensure the accuracy of drawings, used in an uncontrolled document format which may be altered or misinterpreted as a result of human error on the part of the recipient, or as a result of the incompatibility of computer systems when opening or printing computer aided drawings. Uncontrolled document formats include; computer aided design files, prints which have been created by the recipient from non-controlled file formats, photocopies of original hard copy drawings from TODD Architects, draft drawings supplied by TODD Architects for information purposes only.

TODD Architects accept no responsibility for any loss or damage arising as a result of reliance by the recipient or any third party on uncontrolled document formats, reliance upon which will be entirely at the risk of the recipient.

Contractors are responsible for the verification of all dimensions on site and the architect is to be informed of any discrepancy.

Do not scale from this drawing.

Use figured dimensions only.

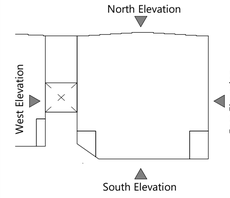

Location Key - Elevations
1 : 2000

Rev:	Date:	Description:	Drwn by:	Chkd by:
P02	15/10/2024	Minor amendments	WA	GMC
P01	14/10/2024	First Issue	WA	GMC

Client:
Jet2

Project Name:
Jet2 Hangar 2, Manchester Airport

Drawing Title:
Proposed Hangar 2 Branding/Signage Drawing

TODD Architects
Fifth Floor, Fourways,
57 Hilton Street, Manchester,
M1 2EJ
T: +44 (0) 748 5315 354
E: info@toddarch.co.uk

Date:	Drwn by:	Ckd by:	Scale:	Page:
14/10/2024	WA	GMC	As indicated	A1

Project No:	Status:	Revision:
24005	Planning	P02

Drawing Number:
JT2-TOD-30-ZZ-DR-A-30033

© TODD Architects Ltd All rights reserved