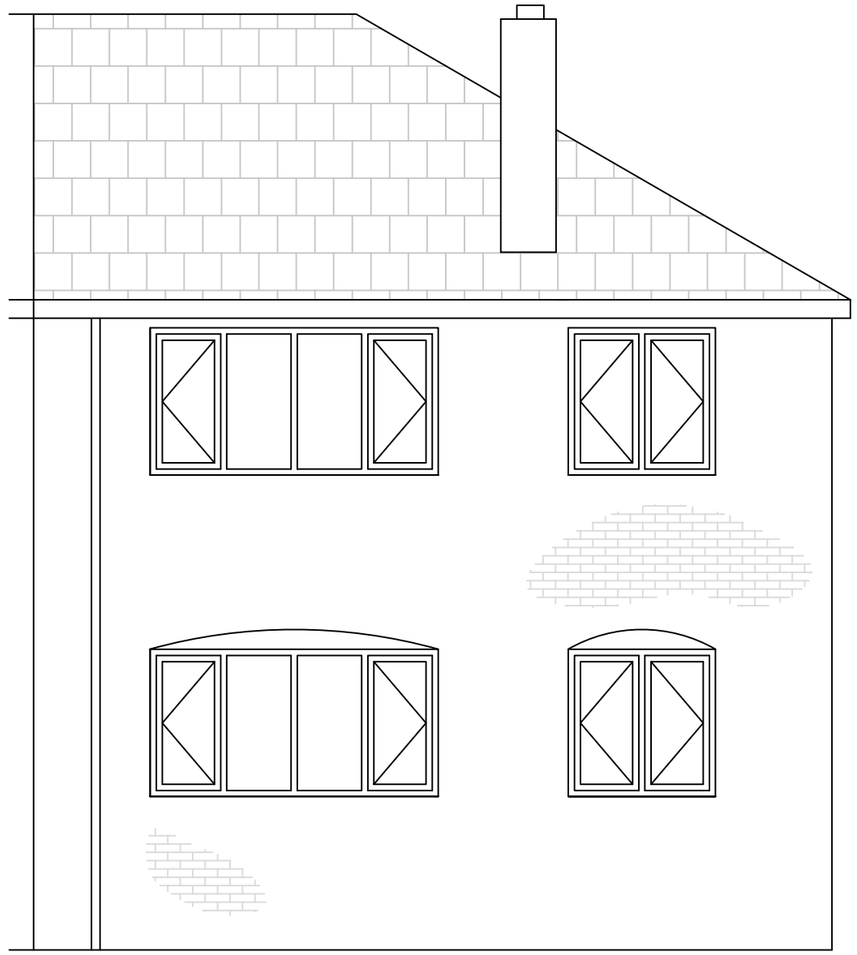

REAR ELEVATION (no change)

MANCHESTER CITY COUNCIL	Address: 5 Howden Road M9 0RQ		Contact details: Mrs. Elizabeth Hall 07929876207
	DWG: Existing Rear Elevation - no change		Revision:
	Scale: 1:50 @ A3L	House type:	Date: September 2024	Drawn By: KS