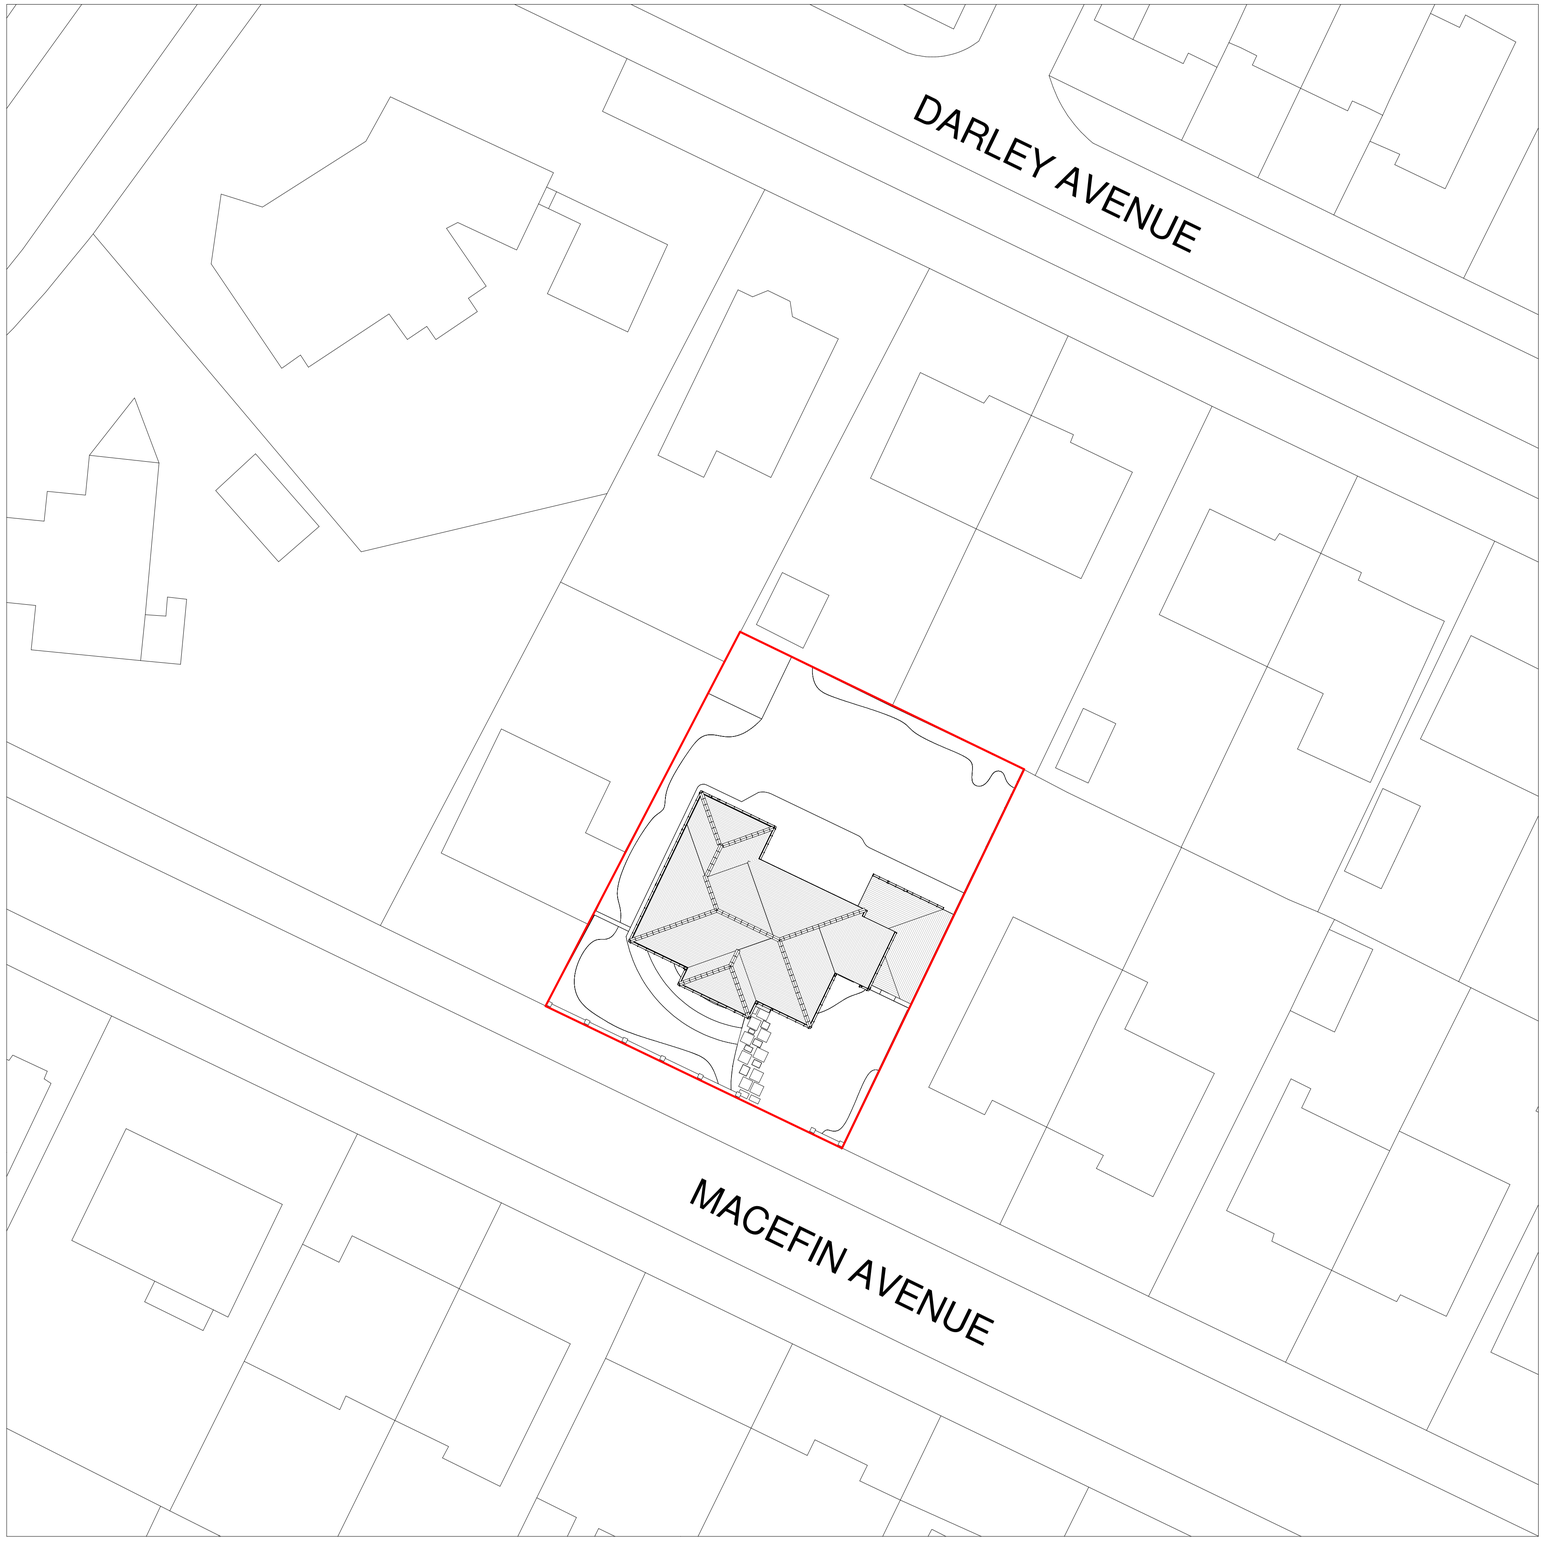


00 proposed site plan

1 : 200

rev

FC Construction Group Ltd.

Part of the Friday Club Developments family

client

Tom & Joanne

drawing title

Proposed Site Plan (FC Planning)

project

18 Macefin Avenue

project	drawing	drawn	re
FCCXXXX	A202	JF	A
scale	date	stage	
1 : 200 @ a1	28/10/24	Planning	