
© 2015 AFL ARCHITECTS [v1.6]

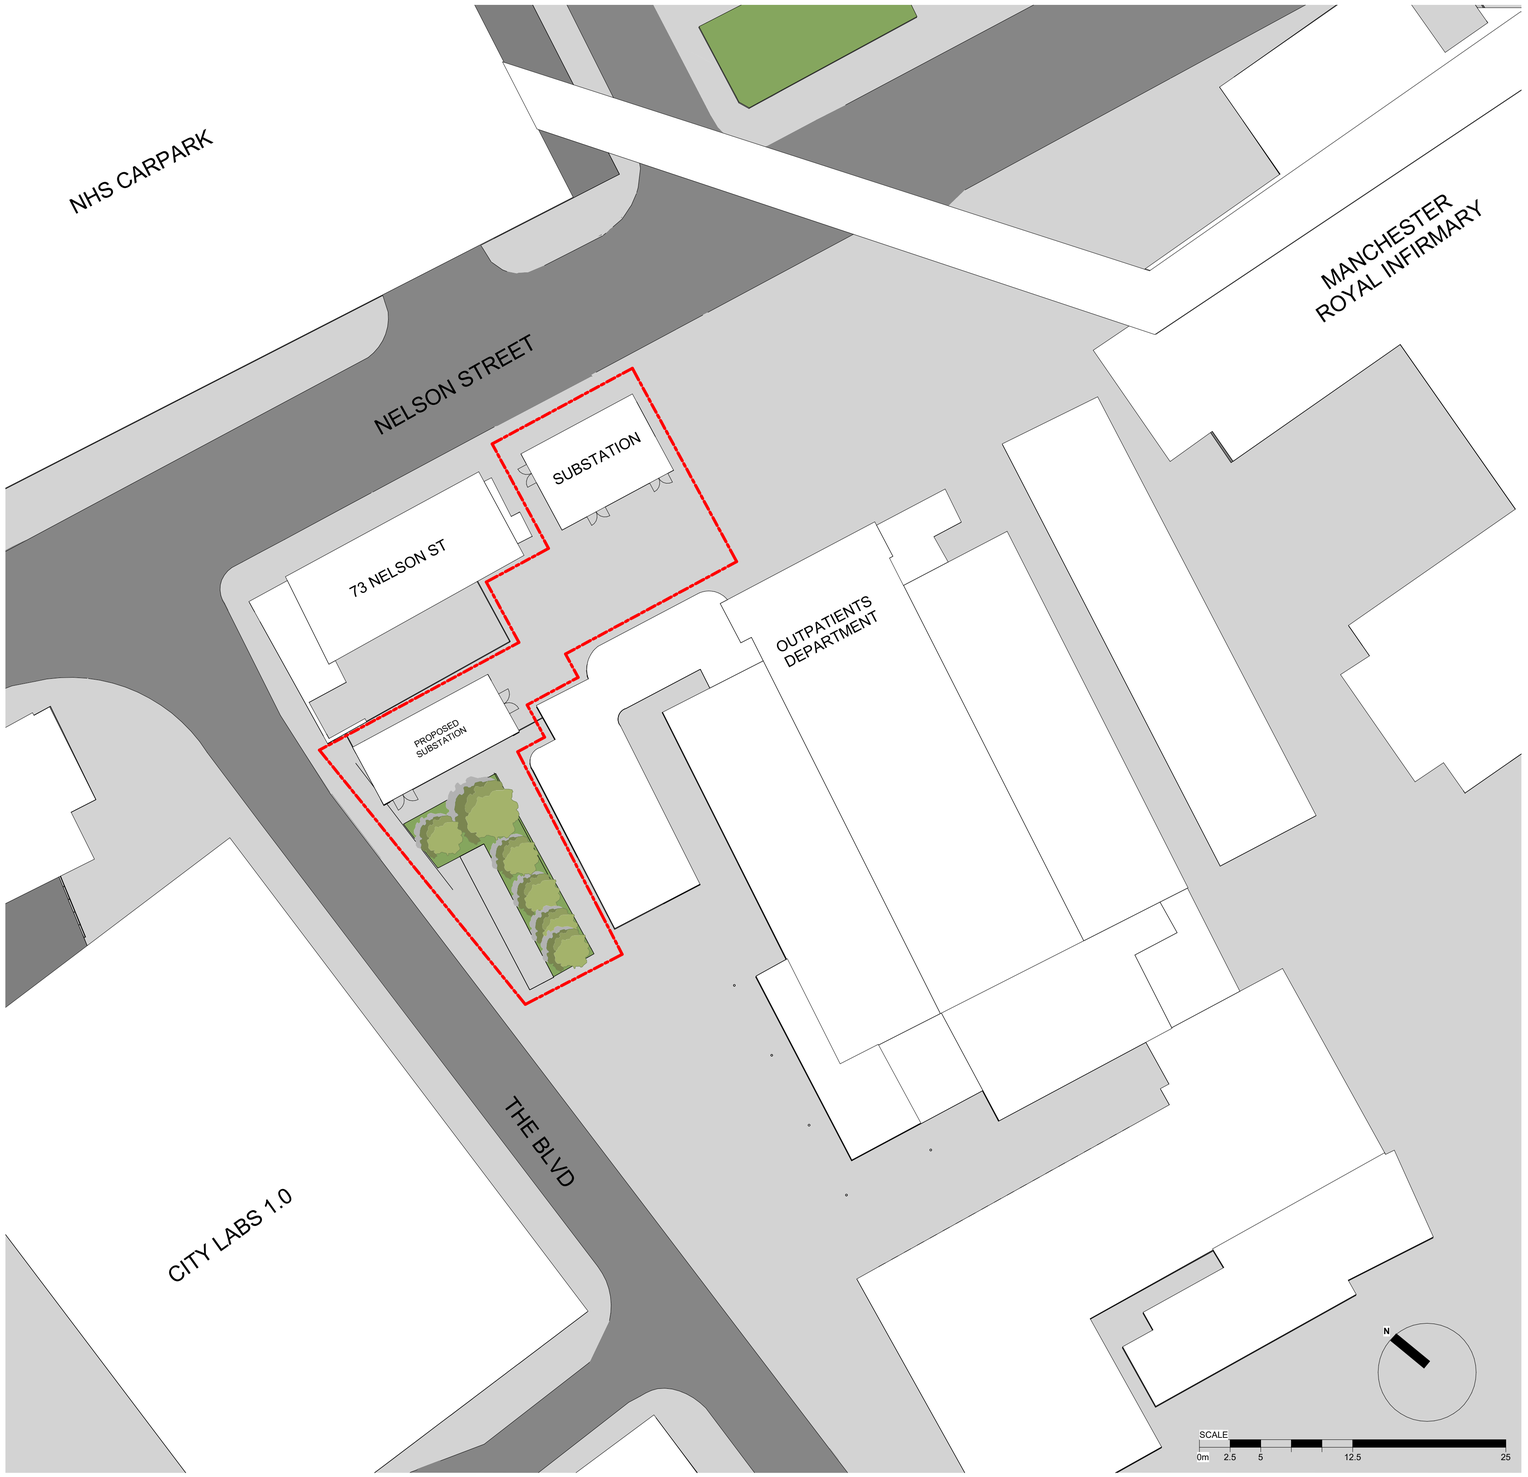

Proposed Site Plan
1 : 250

NOTES
All dimensions and levels to be checked on site

Any descrepancies are to be reported to the Architect before any work commences

This drawing shall not be scaled to ascertain any dimensions, work to figured dimensions only

This drawing shall not be reproduced without express written permission from AFL Architects Ltd.

DISCLAIMER
When this drawing is issued in CAD, it is an uncontrolled version issued for information only, to enable the recipient to prepare their own documents/drawings for which they are solely responsible.

SOFTWARE INTEROPERABILITY
AFL prepared this drawing using Autodesk REVIT Architecture.

AFL does not accept liability for any loss or degradation of any information held in the drawing resulting from the translation from the original file format to any other file format or from the recipients reading of it in any other programme.

Drawing adapted from:
EBL 1839-ELC-Z1-00-DR-A-00-102 13.10.2021

rev no.	rev date	rev by	description
P 3	27.09.24	PW	General Update
P 2	10.04.24	PW	Substation size increased +1000mm.
P 1	30.11.23	PW	First Issue

project
Nelson Street Sub Station

location
Manchester Royal Infirmary

Employer
EQUANS

client
AC Electrical (North) Ltd

AFL Architects
1st Floor
St Georges House
56 Peter Street
Manchester UK
M2 3NQ

t: +44(0)161 236 6263
f: +44(0)161 236 6484

w: www.afl-architects.com
e: mail@afl-uk.com

twitter.com/AFLArchitects

key plan - N/A

drawing title
Proposed Site Plan

AFL job number	scale @ A1	drawn	checked
233145	1:250	PW	MM

rev date 27.09.24

dwg purpose	status	rev
Information	S2	P3

bim project origin zone level type role 5-digit no.
NSS-AFL-XX-00-DR-A-00102