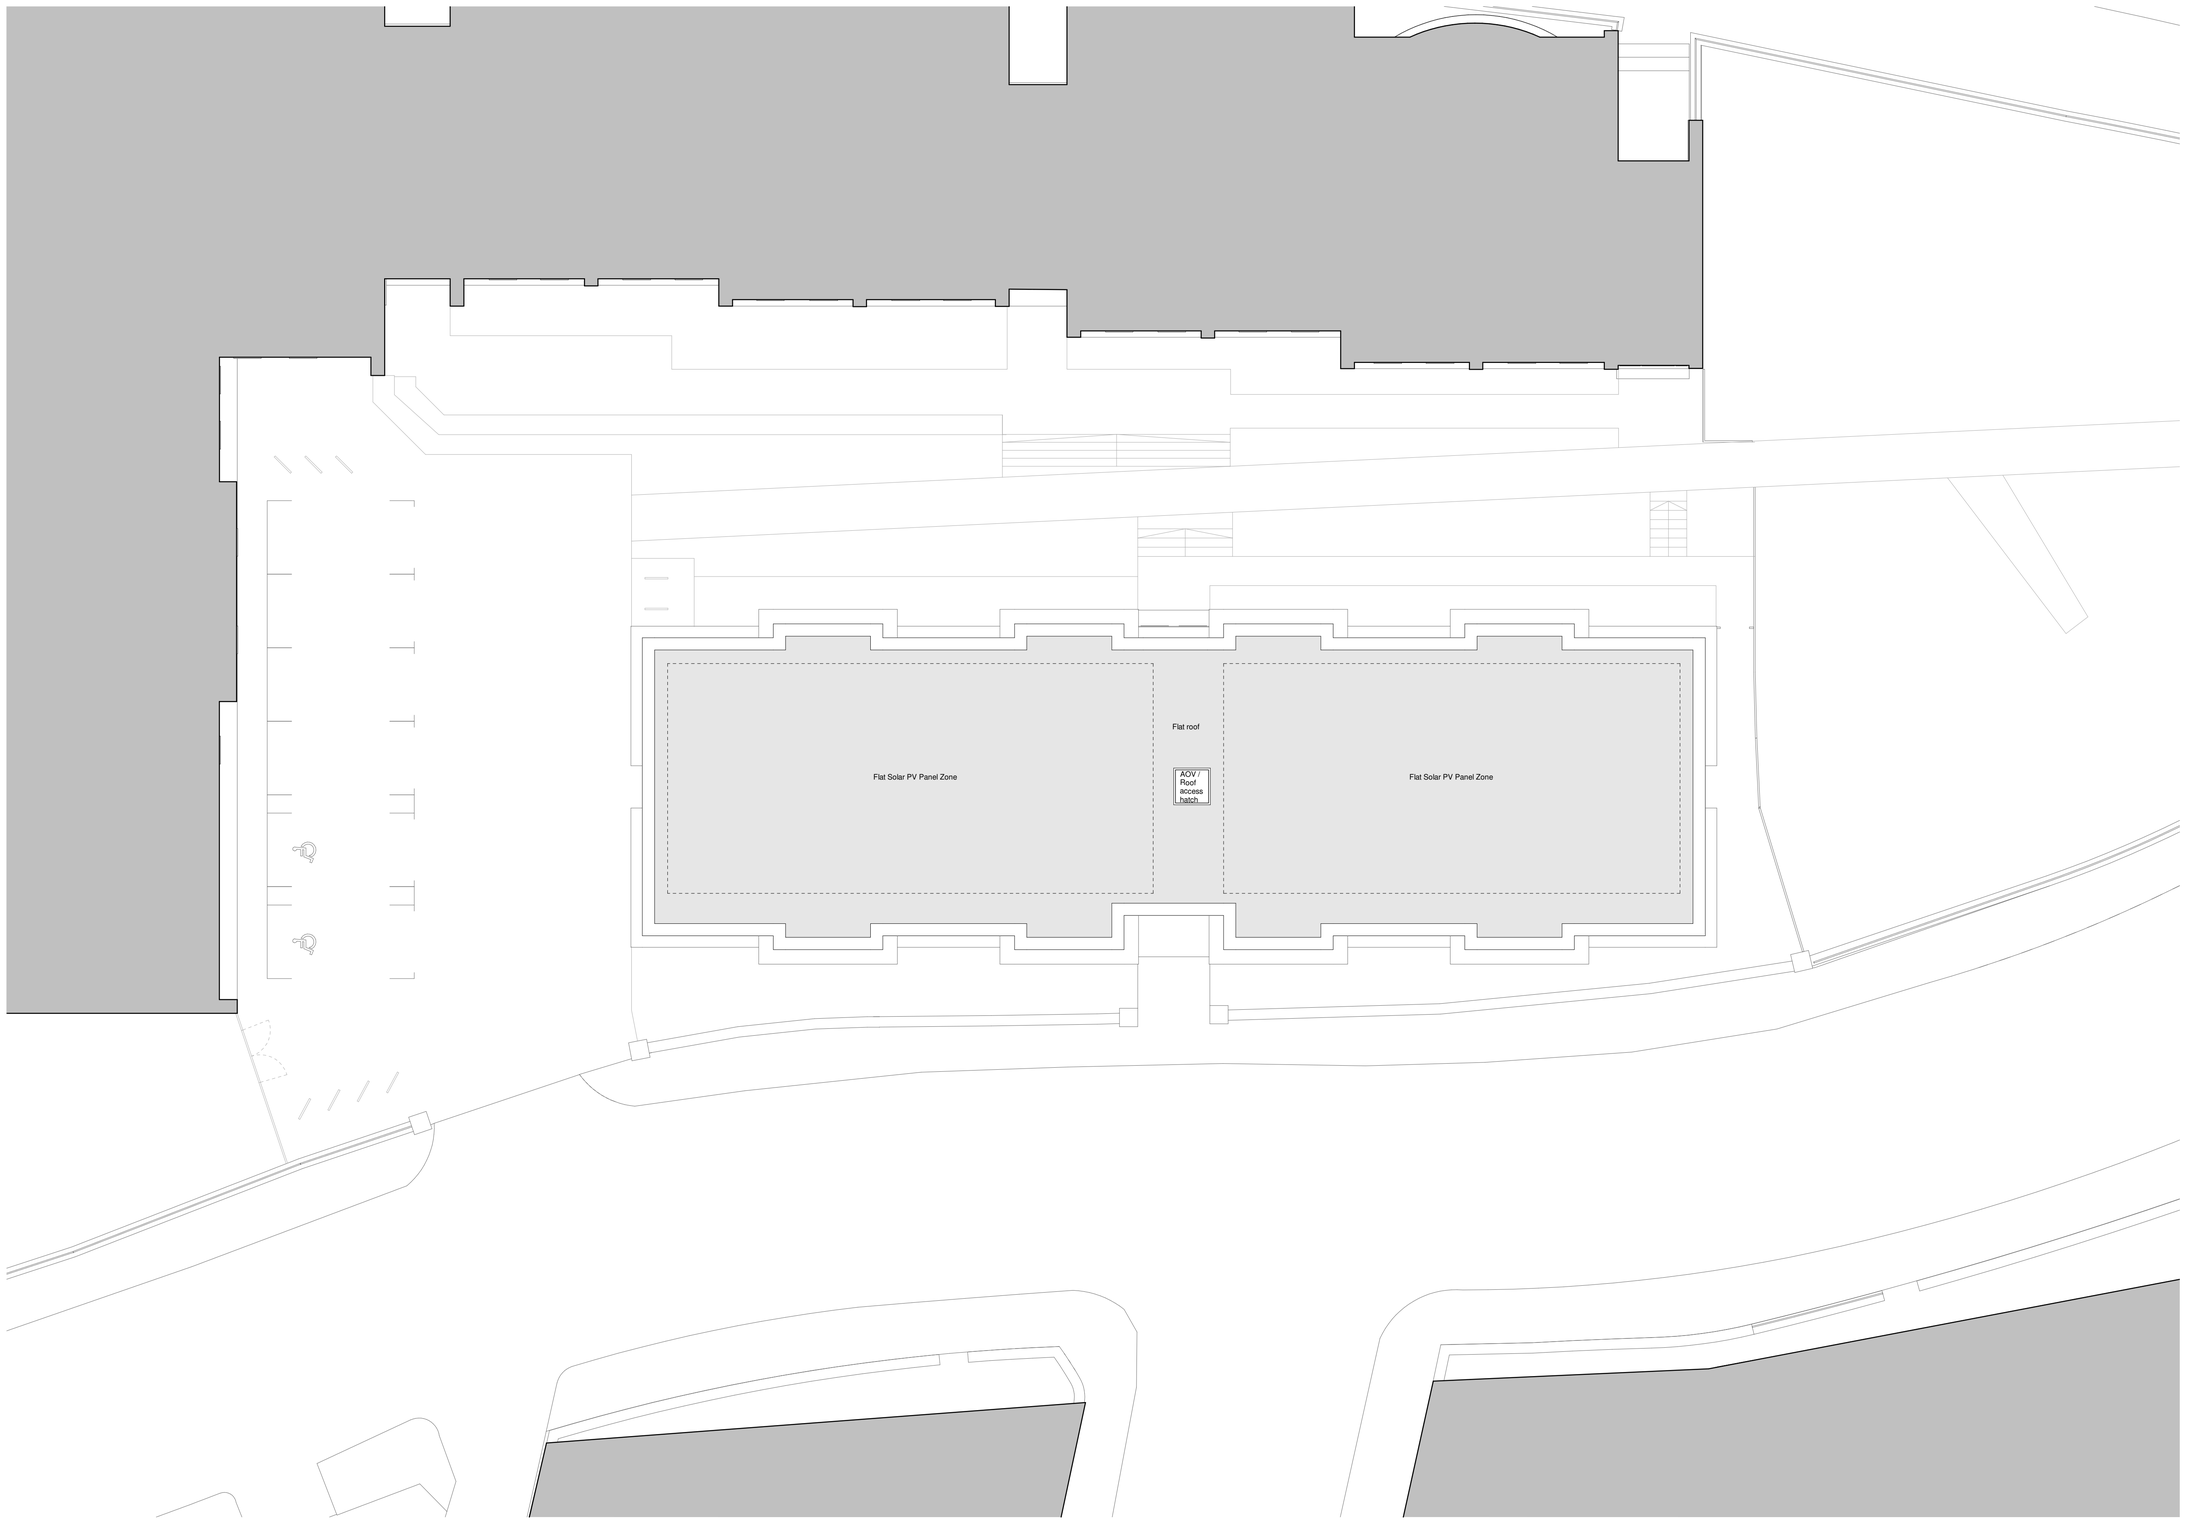


General Notes

1.Dimensions are in millimetres unless stated otherwise.

2.Levels are in metres AOD unless stated otherwise.

3.Dimensions govern. Do not scale off drawing.

4.All dimensions to be verified on site before proceeding.

5.All discrepancies to be notified in writing to BAL Architecture Ltd.

©BAL Architecture Ltd 2024

Note:
- Drawing based on latest available OS survey information and site survey information produced and compiled by others.
- Any furniture shown is indicative and for illustrative purposes only
- Please refer to Landscape Architect's drawings for proposed exterior landscaping design and site levels

REV	Date	Reason For Issue	Chk
00	09/08/24	For Planning	

Planning

DRAWING STATUS

BAL Architecture

www.balarchitecture.com

Client

Bluesky Student Ladybarn House Limited

Keyplan

Project

Ladybarn House

Drawing Title

Proposed Roof Plan

Scale at A1
1 : 100

Date
09/08/24

Project No.
028

Rev No.
00

Drawing No.
P2003