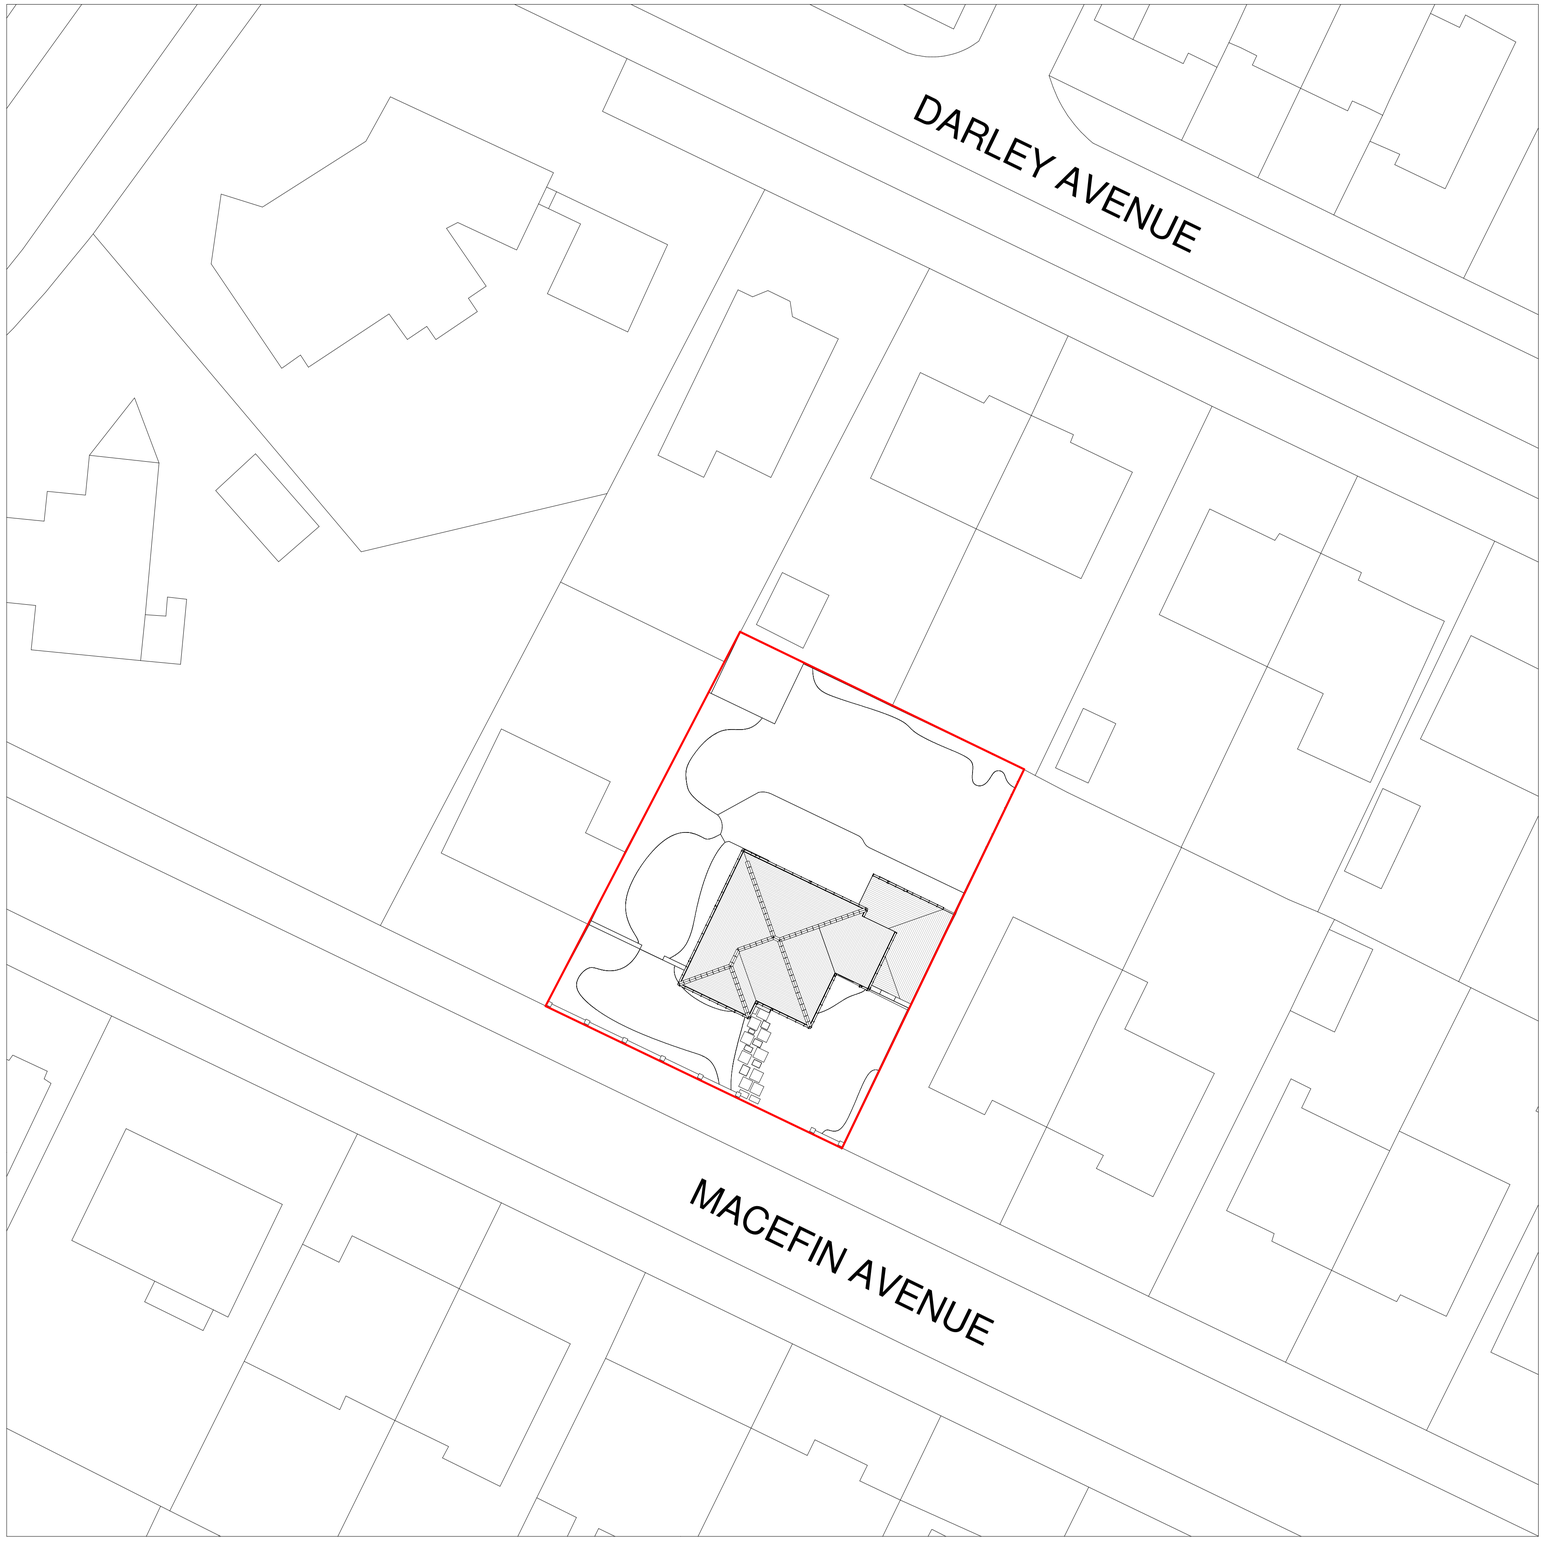


00 existing site plan

1 : 200

re
v

FC Construction Group Ltd.

FCD Part of the Friday Club Developments family

client

Tom & Joanne

drawing title

Existing Site Plan (FC Planning)

project

18 Macefin Avenue

project	drawing	drawn	re v
FCCXXXX	A102	JF	A
scale	date	stage	
1 : 200 @ a1	28/10/24	Planning	