
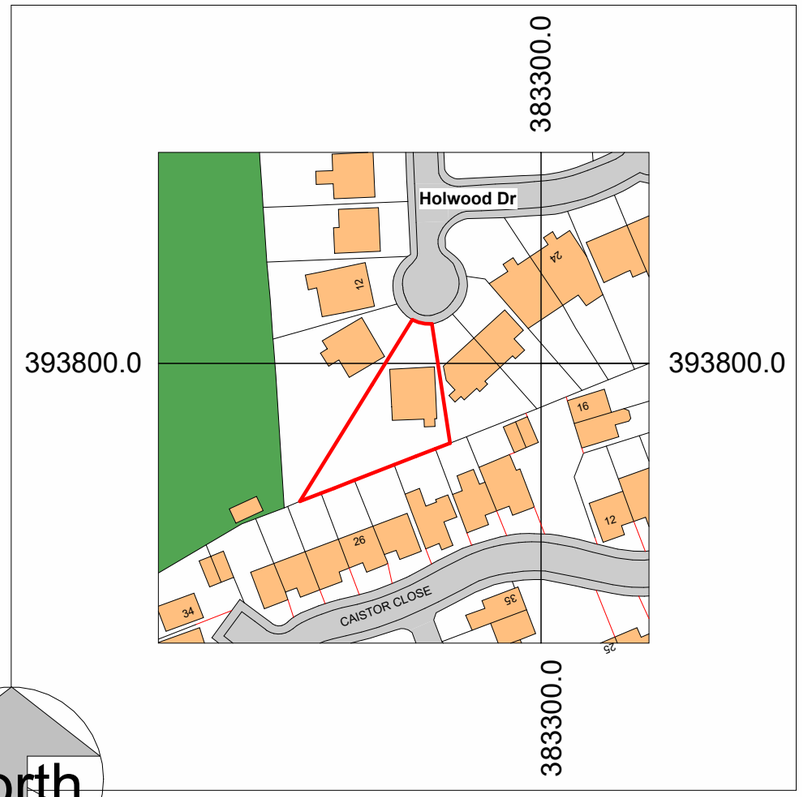



North

# Location Plan

1 : 1250

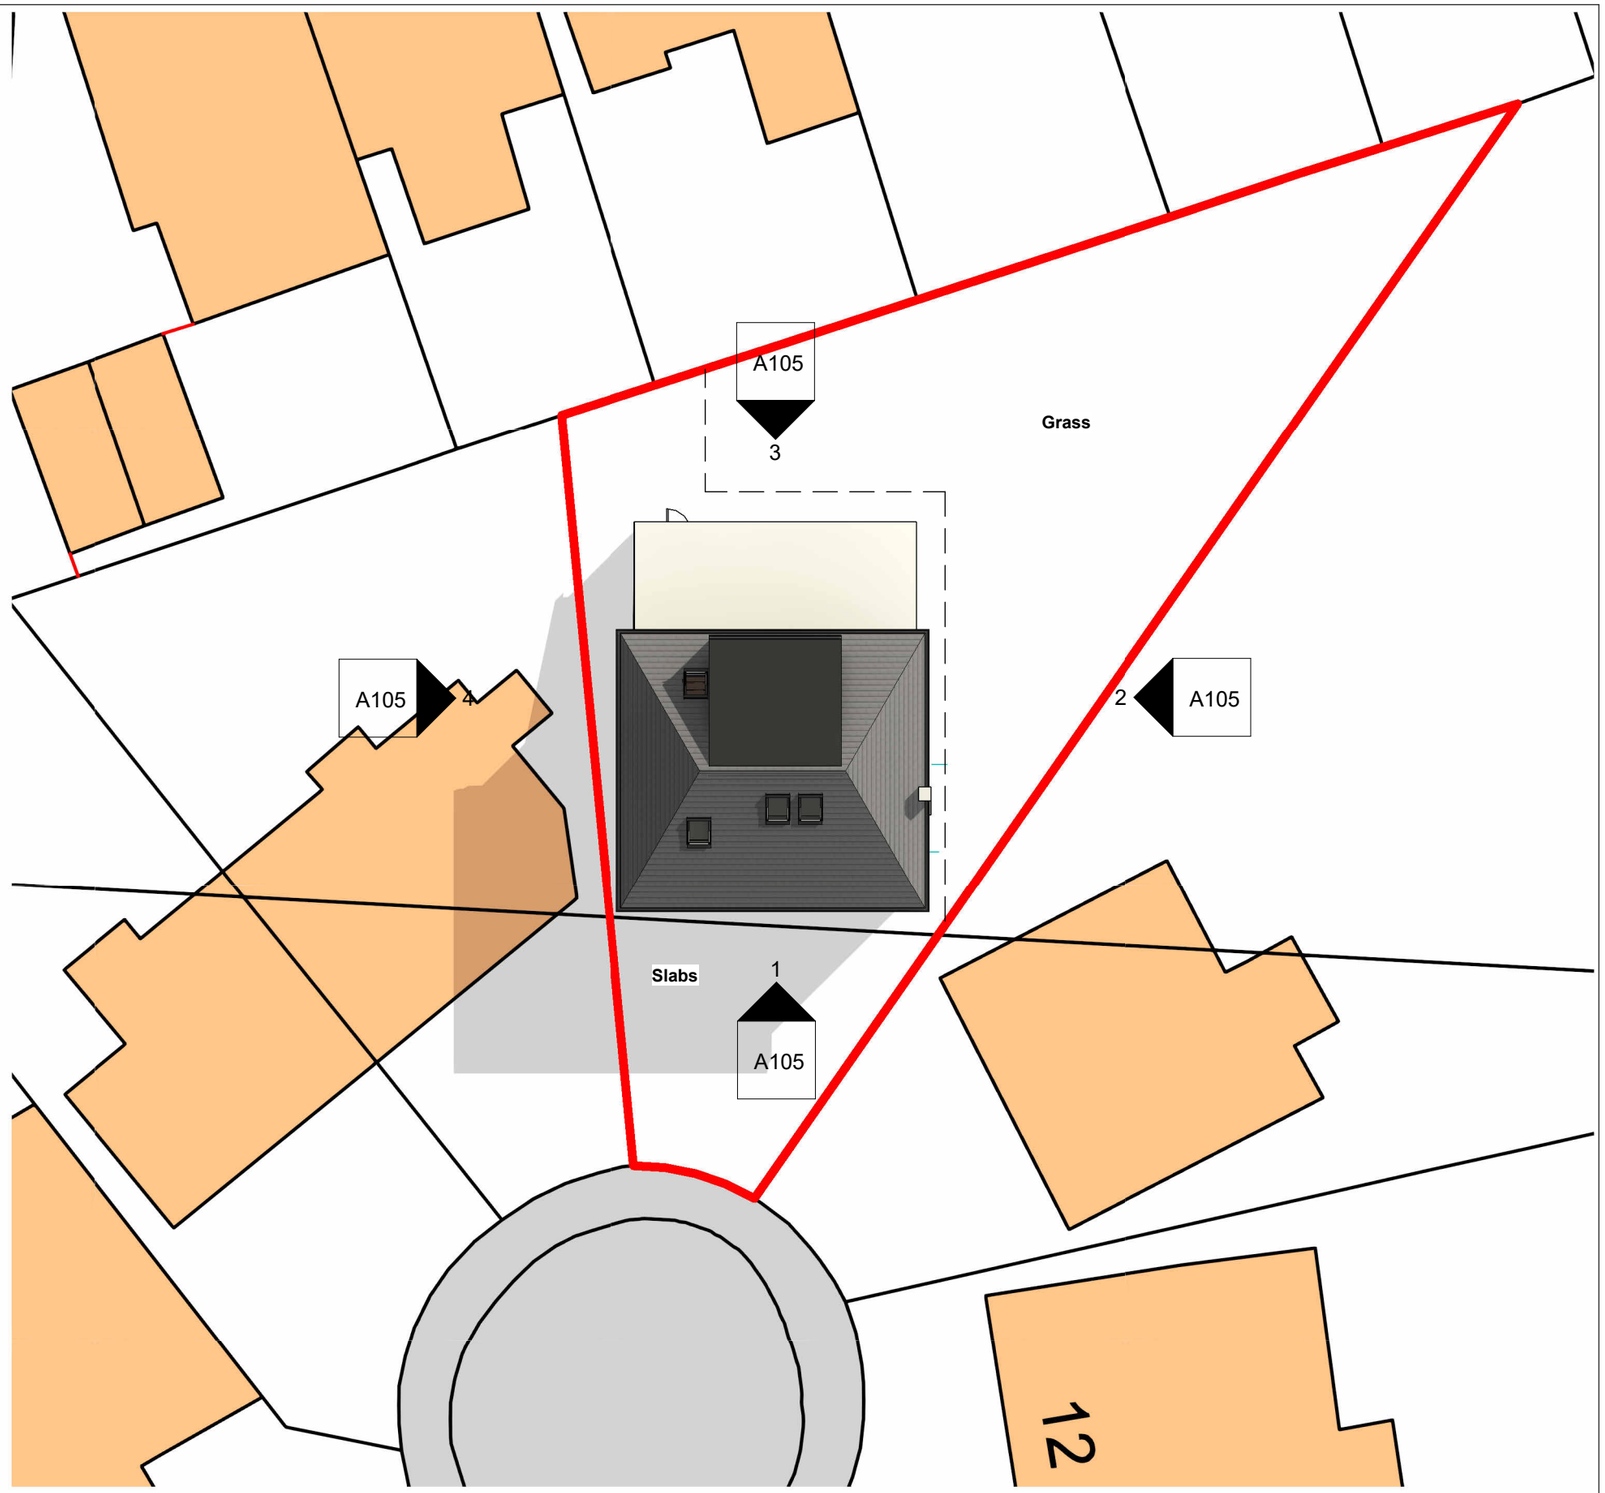


North

# Site Plan

1 : 200

COPYRIGHT © ALL RIGHTS RESERVED BY VIKAS ALYAS LTD. DO NOT SCALE FROM DRAWING. DRAWING INDICATES DESIGN INTENT ONLY. REPORT ANY DISCREPANCIES TO CLIENT / VA LTD. NOT TO BE USED FOR CONSTRUCTION UNLESS STATED SO. TO BE READ IN CONJUCTION WITH OTHER DRAWINGS OR SPECIFICATION WHERE PROVIDED.

ARCHITEK
BUILDING DESIGN CONSULTANCY
0161 511 8479
vikas@architek.uk
916 Stockport Road, Levenshulme, Manchester, M19 3AB

| No. | Description | Date |
|---|---|---|
| P1 | Issue to Planning | 15.07.2024 |
| | | |
| | | |
| | | |
| | | |
| | | |
| | | |

PROJECT
Loft Dormer Roof Extension and Remodel

ADDRESS
1274_16 Holwood Dr
Whalley Range M16 8WS

CLIENT
Murtaza Hussain

MANCHESTER CITY COUNCIL

PURPOSE OF ISSUE
PLANNING

SHEET
Location and Site Plan

| Date | Project number | Scale (@ A3) |
|---|---|---|
| 07.06.2024 | 1274 | As indicated |

| Drawn by | DRAWING NUMBER | REV |
|---|---|---|
| VA | A101 | P1 |

Checked by
VA