
N

BONAR | ASSOCIATES

ARCHITECTS

1. 'Welcome to Powerleague' sign
2. 'Welcome to Powerleague' sign
3. Entrance wayfinding sign
4. Powerleague 'Padel' Shield (illuminated)
5. Powerleague 'Padel' Shield (illuminated) & Reception sign
6. Powerleague 'Padel' Shield (illuminated)
7. Pitches & Courts wayfinding sign
8. Pitches & Courts wayfinding sign
9. Padel courts wayfinding sign

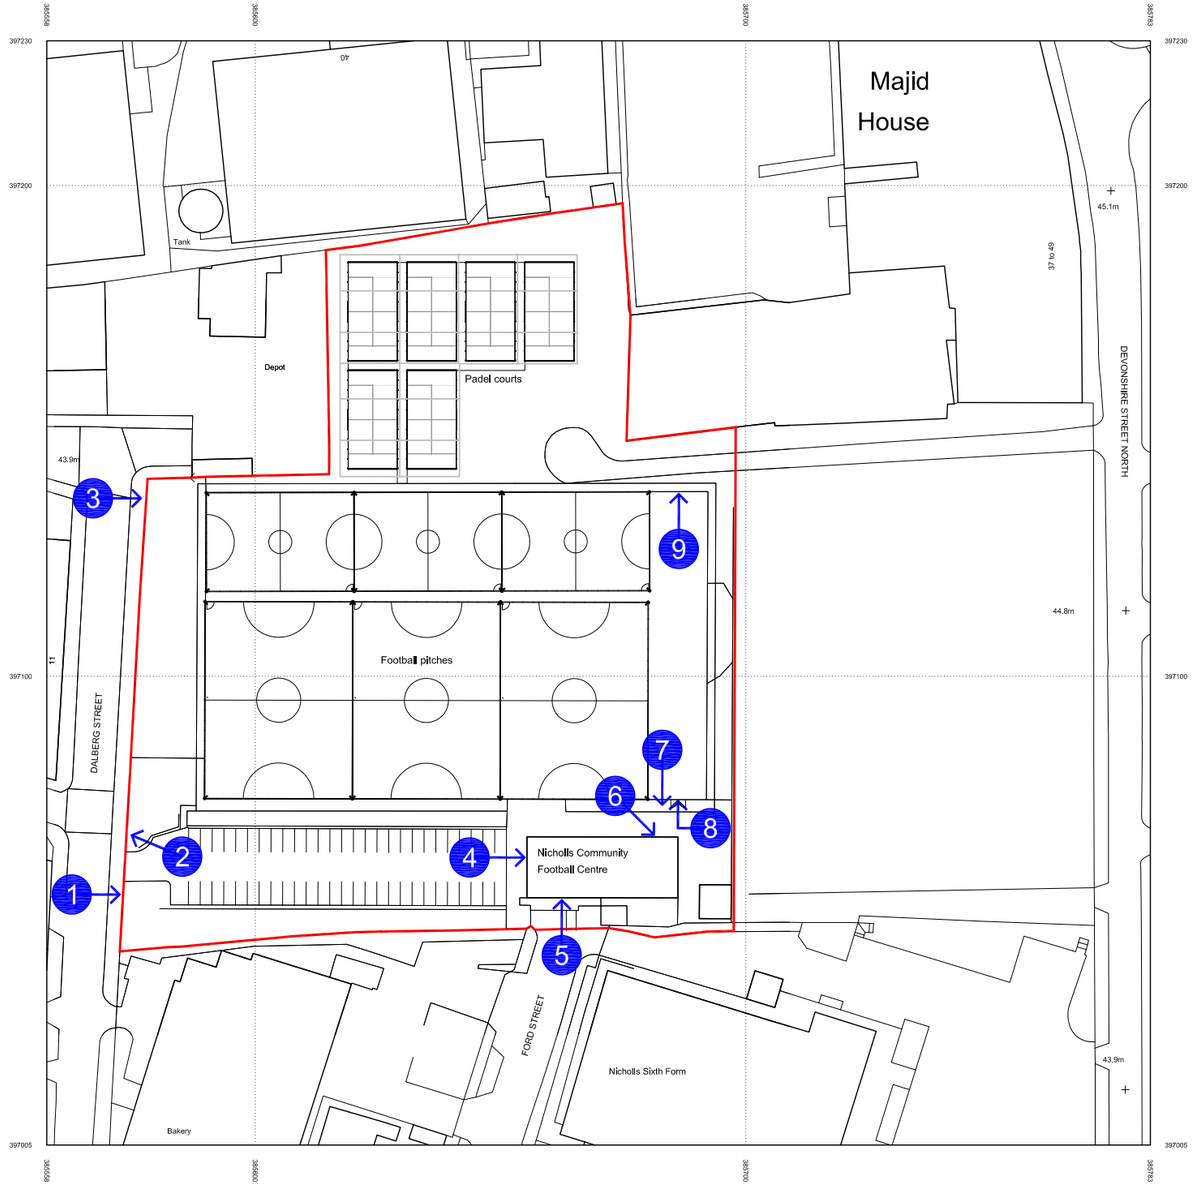


0 25 50 75 100 125m

Scale 1:1250

| | | | | | |
|---|---|---|---|---|---|
| Drawing Title: SITE PLAN SHOWING SIGNAGE LOCATIONS | | | Project: NICHOLLS COMMUNITY FOOTBALL CENTRE, DALBERG ST, MANCHESTER M12 6BN<br>SIGNAGE PROPOSALS (PADEL COURTS) | Notes: SITE BOUNDARY | Drawing No.: S1 |
| Scale: 1:1250 @ A3 | Date: SEPT 2024 | Rev.: . | | | |