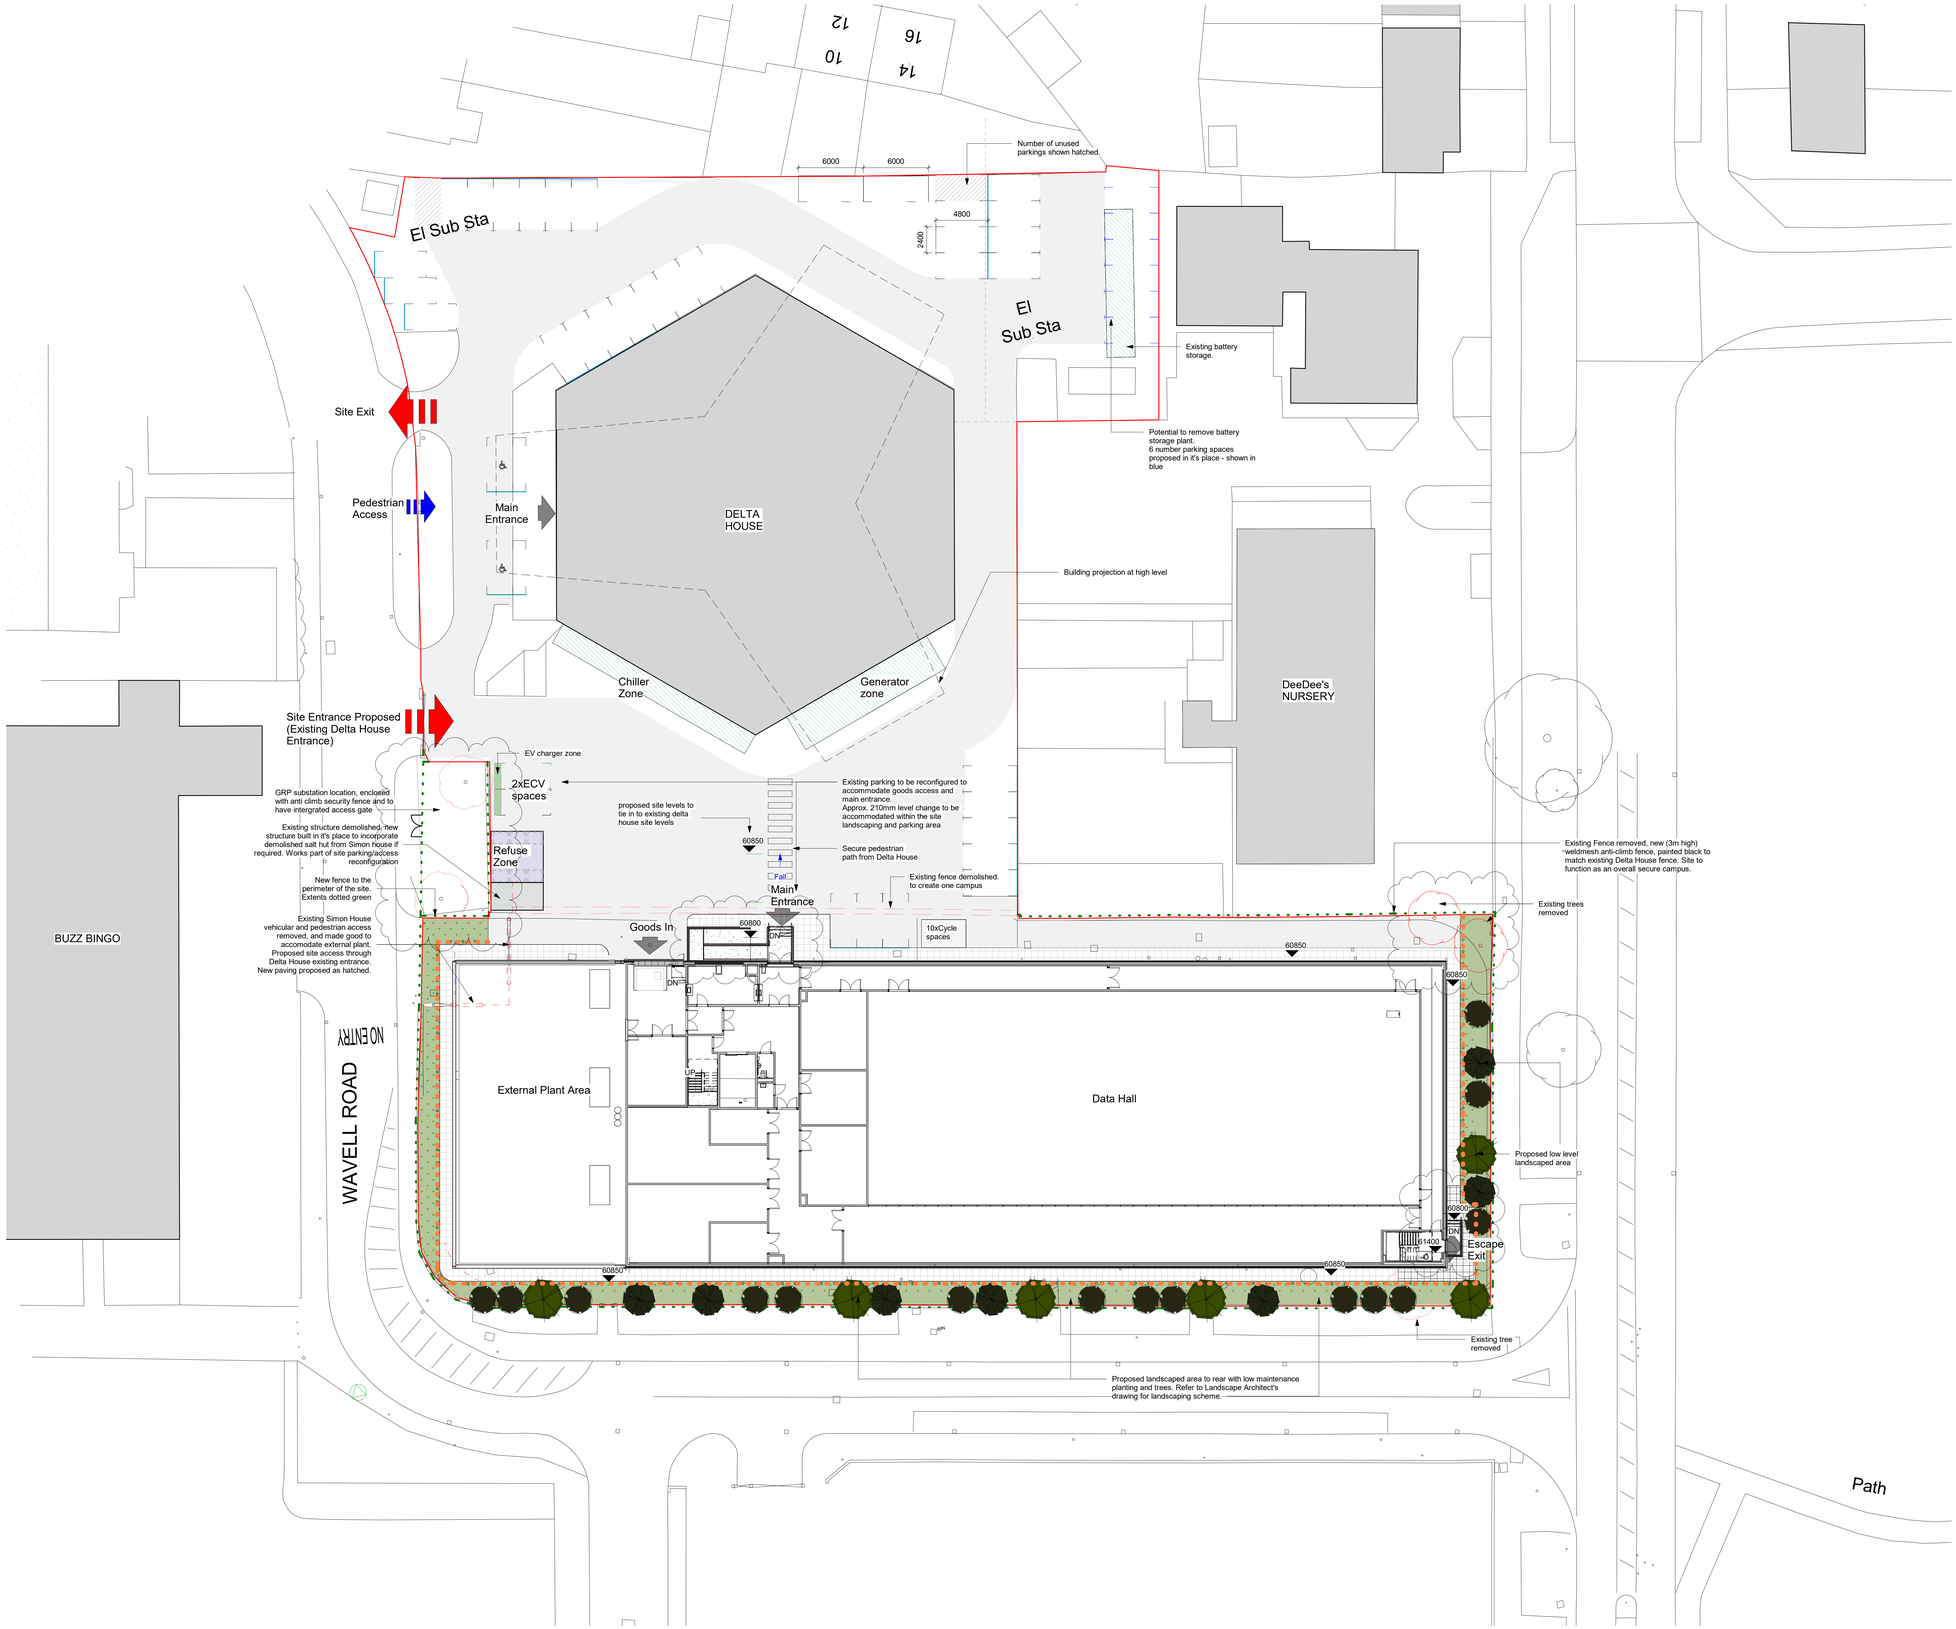


1 LEVEL 00 - Site Plan Proposed 1-200 - Planning

Information

Copyright of ttsp Ltd ©

All discrepancies to be reported to ttsp.
Do not scale this drawing. All dimensions to be checked on site.

N

0m 4m 8m 12m 16m 20m

VISUAL SCALE 1:200 @ A0

GENERAL NOTE:

Existing drawings based on information by ACAD Design and Surveys,
Topo Survey by JLP Surveying Consultants

KEY

- Application Boundary
- Extent of new boundary high security anti-climb fence
- Existing to be removed
- Proposed paving
- Proposed landscaping
- Refuse Zone
- Existing Structure (indicative)
- Extent of Security bollards

Car Parking spaces

Existing spaces
- Simon House - 41
- Delta House - 43
- Total number spaces - **84**

Proposed spaces combined site
- no of proposed spaces - 34
- no of disabled spaces - 2
- No of Elec. V spaces - 2
- Total number spaces - **43**
- Total includes potential - furture spaces 6

Cycle Parking Spaces
- No of spaces - 10

Existing Refuse Provision Delta House
- No of 1100l bins - 3

Proposed Refuse Provision combined site
- No of 1280l bins - 6
  50% allocated for recycling

WIP

Rev	Date	Description	By	Ch'd
P07	06.08.2024	Planning Updates. Issued for planning	DM	IM
P06	22.06.2023	Issued for Planning	DM	IM
P05	09.02.2023	Issued for review	DM	IM
P04	07.02.2023	Issued for review	DM	IM

Drawing Status
FOR PLANNING

Project Title
KEYSOURCE - TELEDATA MAN2

Drawing Title
Site Plan - Proposed Planning

Sheet	Scale	Date	Drawn	Ch'd
A0	As indicated	26.04.2023	DM	IM

Project No.
170188

Drawing No. Rev
170188-TSP-ZZ-XX-DR-A-00003 P07

DRAWING NUMBER CHANGED FROM 344T-TSP-ZZ-XX-DR-A-00-002 TO 170188-TSP-ZZ-XX-DR-A-00003.

ttsp

TTSP Unit 2.3, The Loom, 14 Gower's Walk, London, E1 8PY
+44 (0)20 7490 8899
ttsp.com