
PLANNING ISSUE

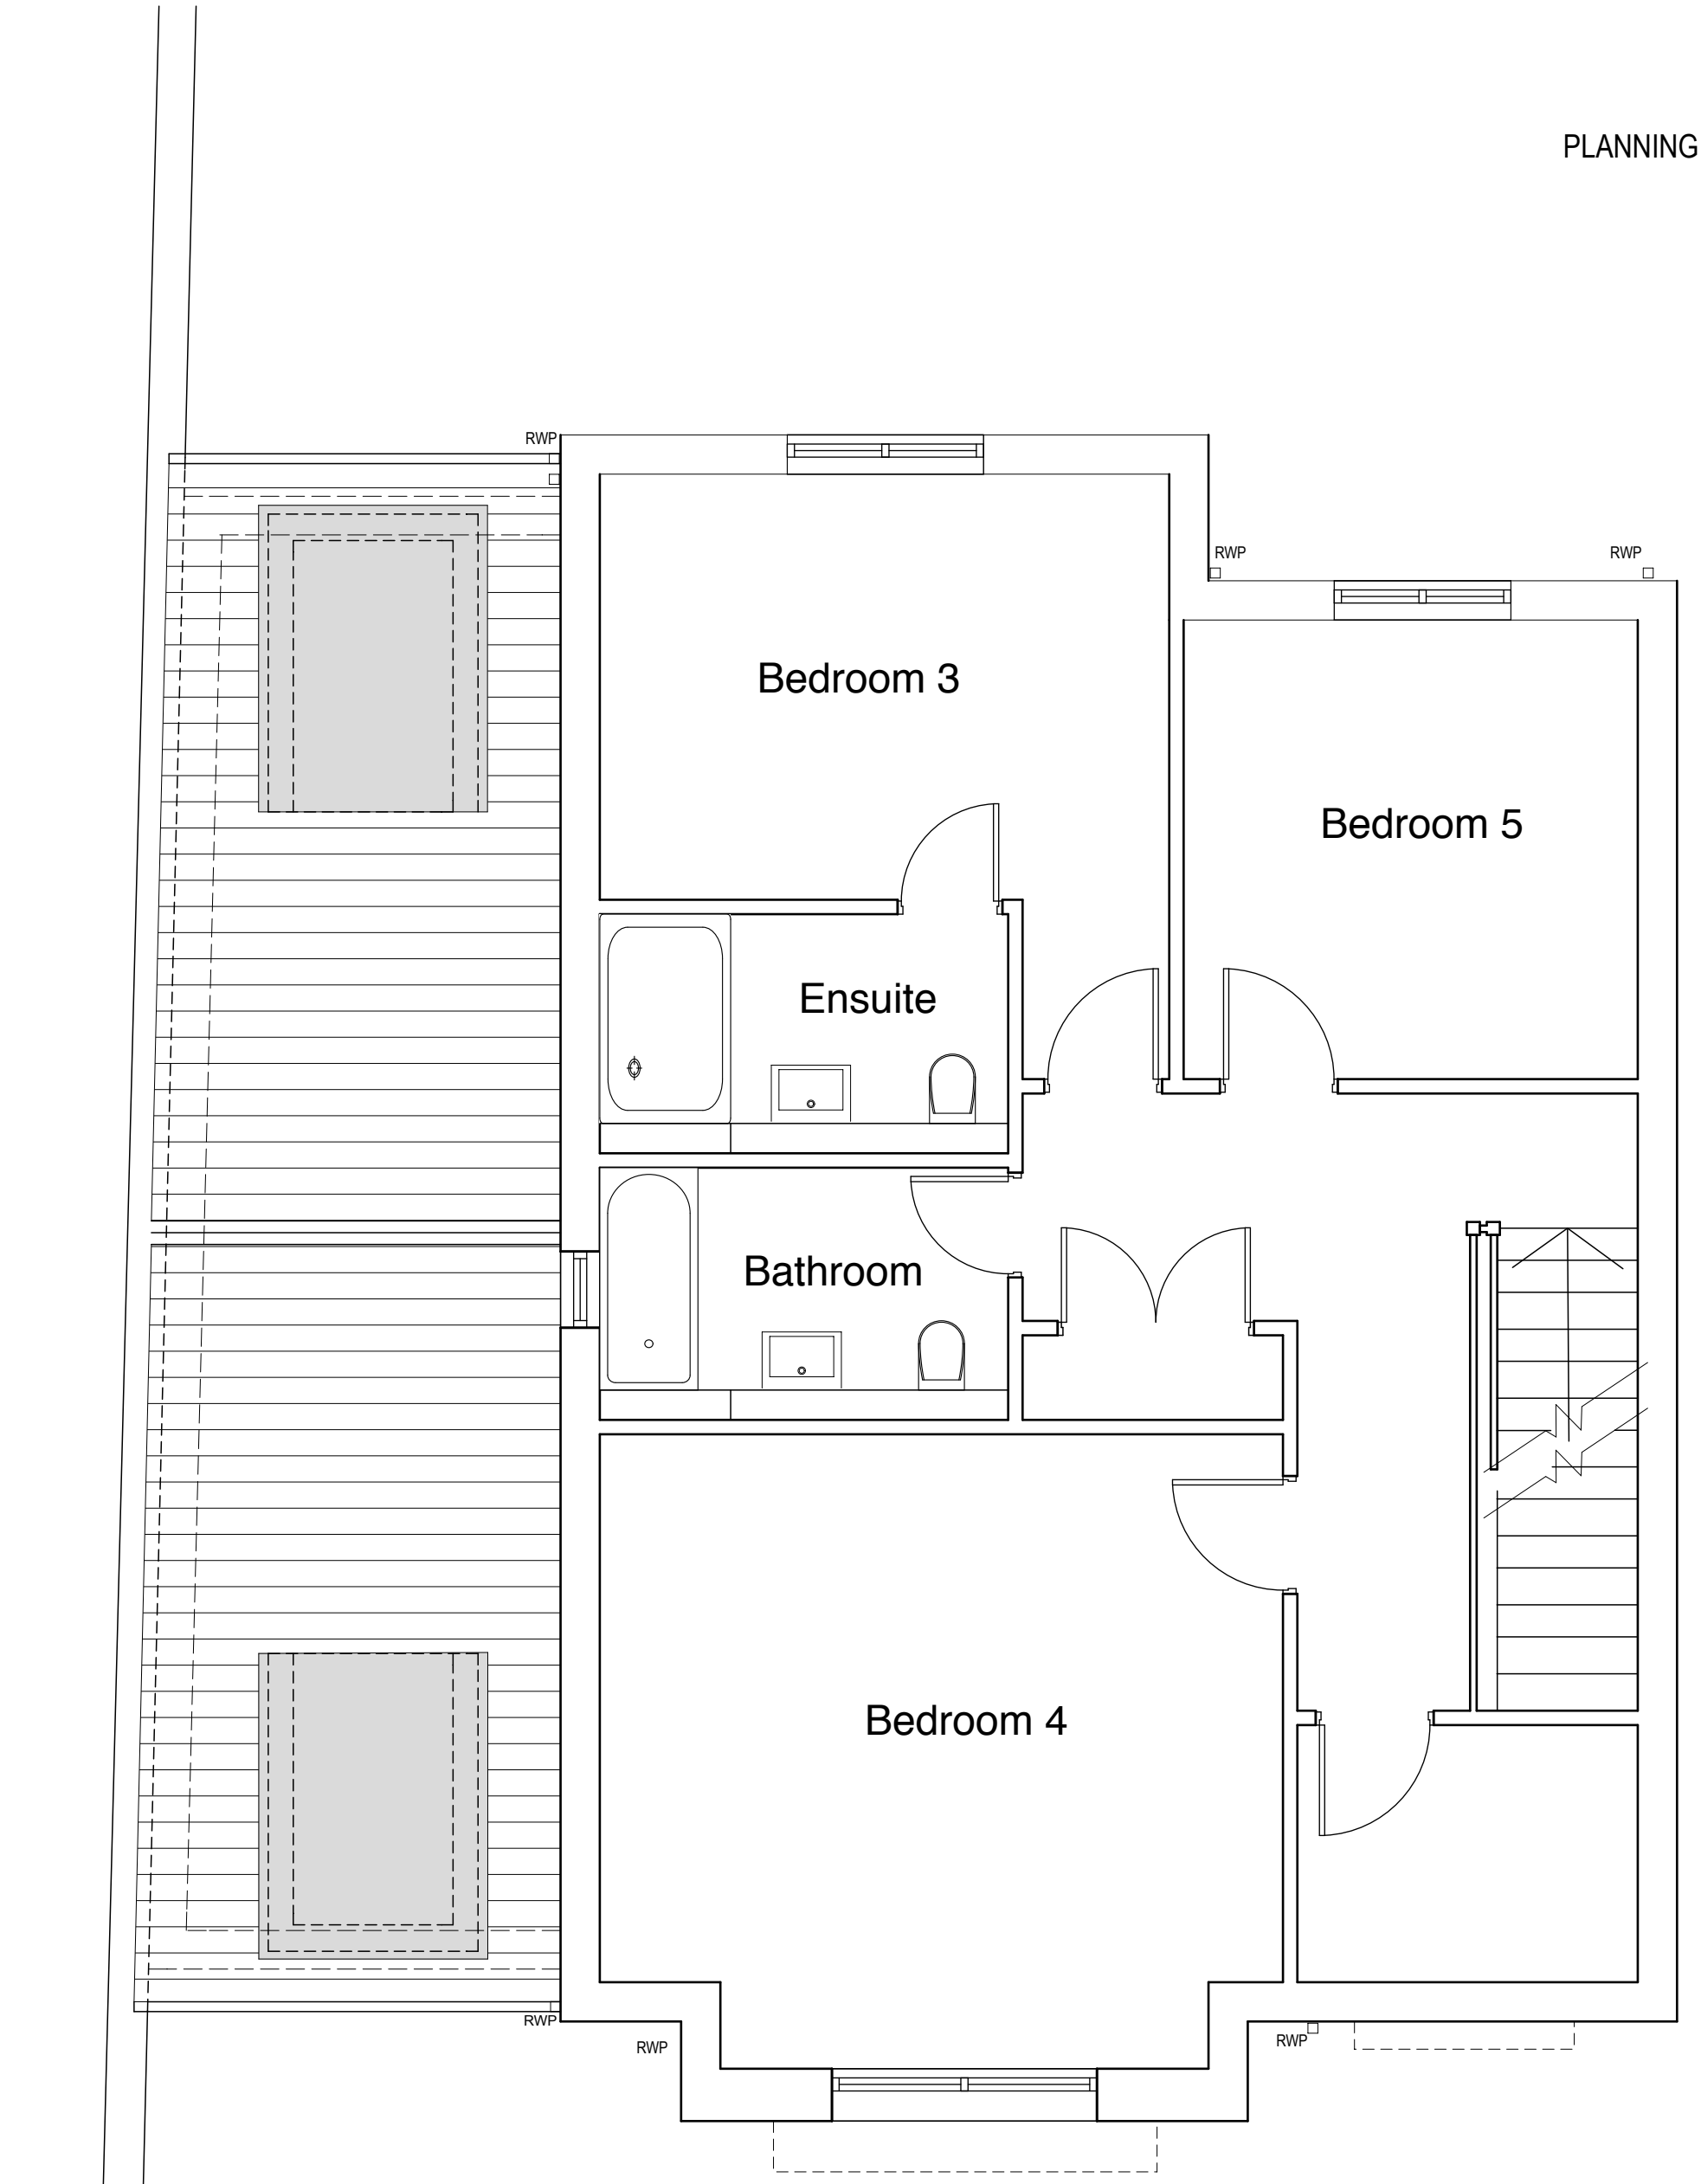

REVISIONS

Scheme
Garage Extension
1 Agalia Gardens
Didsbury
Manchester M20 2PZ

Client
M Valbon Sejdiu

Title
Proposed Roof Plan

Scale	Date	Drawn
1:50	28.10.24	MM
Job No	Dwg No	Rev
P413	06	

Mike Macpherson Architects
38 Reynard Road, Chorlton, Manchester M21 8DD
T: 0161 870 6129
E: mail@mikemacpherson-architects.co.uk
www.mikemacpherson-architects.co.uk

PROPOSED ROOF PLAN 1:50@A3