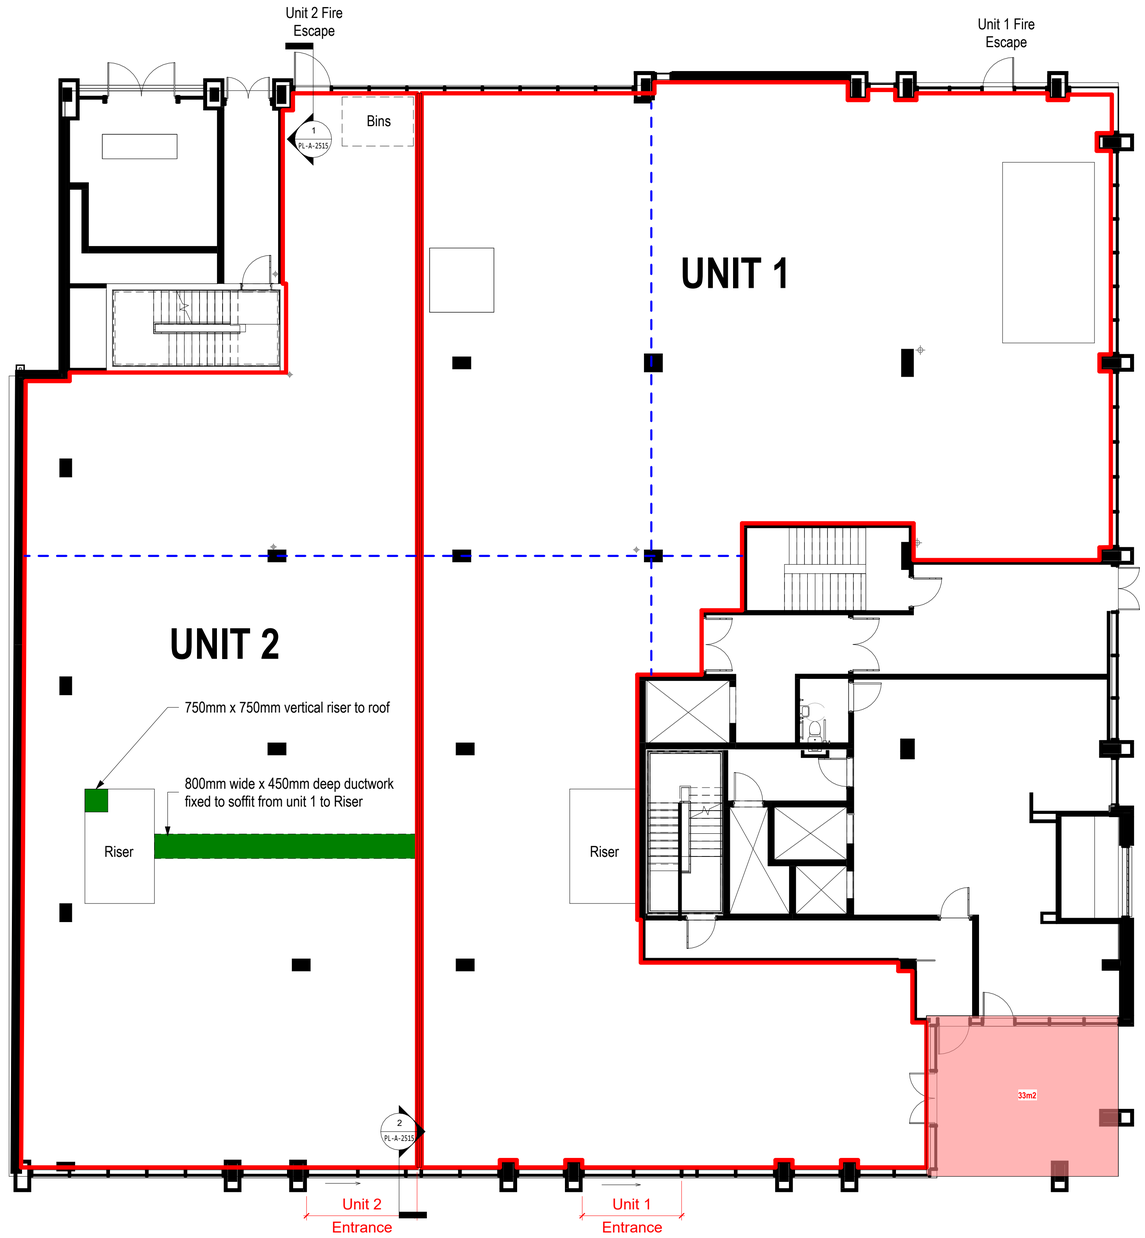


North

GENERAL NOTES

1. Do not scale off this drawing unless a scale bar is provided
2. Any ambiguities, omissions and errors on this drawing should be notified immediately to the Architect before the commencement of works on site
3. Dimensions are in millimetres unless otherwise stated
4. Dimensions, unless otherwise indicated, are to the face of unfinished block walls or to the finished plaster face of stud partitions
5. Dimensions are to be checked on site. Discrepancies are to be notified immediately to the Architect before the commencement of works on site
6. All levels are in meters unless otherwise stated
7. This drawing is to be read in conjunction with all other relevant drawings and specifications for this project

CDM REGULATIONS

Denotes a significant hazard or difficult to manage procedure. Please refer to Designer Hazard Register for further information regarding mitigation of hazards.

REVISION NOTES

Rev	Date	Description	Issuer	Checker
P1	2024-02-09	For Comment	IB	MJB
P2	2024-02-12	Updated in Line with Comments	IB	MJB
P3	2024-03-12	Unit 1 Added. Re-Issued	IB	MJB
P4	2024-05-23	Ductwork Added	IB	MJB
P5	2024-06-17	Updated with Commercial Entrance Positions	IB	MJB
P6	2024-07-08	For Comment	IB	MJB
P7	2024-07-22	Section Marker Added	IB	MJB
P8	2024-07-26	Bin Hold Area added to Unit 2 and Riser Noted to Unit 1	IB	MJB

PROJECT PARTNERS

FRANKLIN ELLIS ARCHITECTS
Architecture / Landscape / Interiors / Graphics / Project Management

The Old Pumphouse
5 The Ropewalk Nottingham NG1 5DU

T 0115 9418475
E enquiry@franklinellis.co.uk
W www.franklinellis.co.uk

PARTNER/ASSOCIATE: Ben Dudley
PROJECT LEAD: Ian Burgess

PROJECT NAME: Oldham Street Manchester
PROJECT No.: 21-0005

PROJECT ADDRESS: 80 Oldham Street, Manchester

CLIENT / USER NAME: Kempton Homes

VOLUME: BA Block A

SHEET NAME: Proposed Ground Floor Plan

FULL DOCUMENT REFERENCE

Identification / Location: Project Code | Originator Code | Volume /Zone | Level/ Location
Sheet Number: Doc Type | Role /Dis | Number

OSM-FEA-BA-00-PL-A-1200

Renumbered from:

REVISION DATE: 2024-07-26
REVISION: P8

STATUS: A3 Planning

SHEET SIZE: A1 L
SCALE: As indicated

Franklin Ellis LLP Registered in England No. OC340080

FEA-Titles-Standard-A1-Landscape-BlockRight-BS1192 Deltek DLM version 2018-05-15 © copyright

Autodesk Docs://21-0005-OSM-Oldham Street/OSM-FEA-B1-XX-M3-A-0101-ArchMaster-Block A.rvt