KEY

1. New framed shopfront entrance with framed sliding auto doors with pocket. (MT01 - HMG Winter Silver PPC finish to frames) New laminated glazing to replace existing.
2. New framed laminated glazing panels. (All details of framing and setting out to be confirmed after survey).
3. New laminated glazing back painted ral 5011
4. New 600mm high internally illuminated individual letters externally mounted on buzz bars - Aluminium and acrylic.
5. New 770mm internally illuminated projecting sign (winter silver vinly face) - Aluminium and acrylic.
6. New white internally illuminated surround ATM panels - Aluminium and acrylic.
7. ~~New 86" Attractor panel.~~
8. Opening times sign, "We care about" sign, FSA sign on tension wires
9. New external safety manifestation.
10. New laminated glazing back painted in winter silver to match shopfront frame colour.
11. New laminated glazing back painted ral 5011
12. Door pockets - Due to incline with branch - can door pockets be raised above and sealed with flexible seal along base.
13. Dome CCTV cameras
14. New smart ATM machines

01 EXISTING EXTERNAL SIGNAGE/ VINYL GRAPHICS AND MANIFESTATIONS TO BE REPLACED TO NEW BARCLAYS REQUIREMENTS

02 SHOPFRONT ALTERATION SUBJECT TO LANDLORDS AND PLANNING APPROVALS


03 PROPOSED SHOPFRONT FRAMING TO ALIGN WITH EXISTING HIGH LEVEL FIRST FLOOR MULLIONS

STATUTORY STATUS	
LISTED	NO
CONSERVATION	YES

NOTE
This drawing has been prepared from historical information that cannot be guaranteed accurate.
Responsibility is not accepted for errors made by others in scaling from this drawing. All construction information should be taken from figured dimensions only. All dimensions should be checked on site prior to the manufacture of any components. No services should pass through or over the Boxes & Parcels room. No sprinklers to be located in the Comms Room


HATCHING

- New Secure Partition wall
- New Partition wall
- Book Room Secure wall
- Existing Partition wall
- Structural wall
- Area not in scope
- Barrier Matting
- Banking Hall Vinyl Flooring
- Staff Room Vinyl Flooring

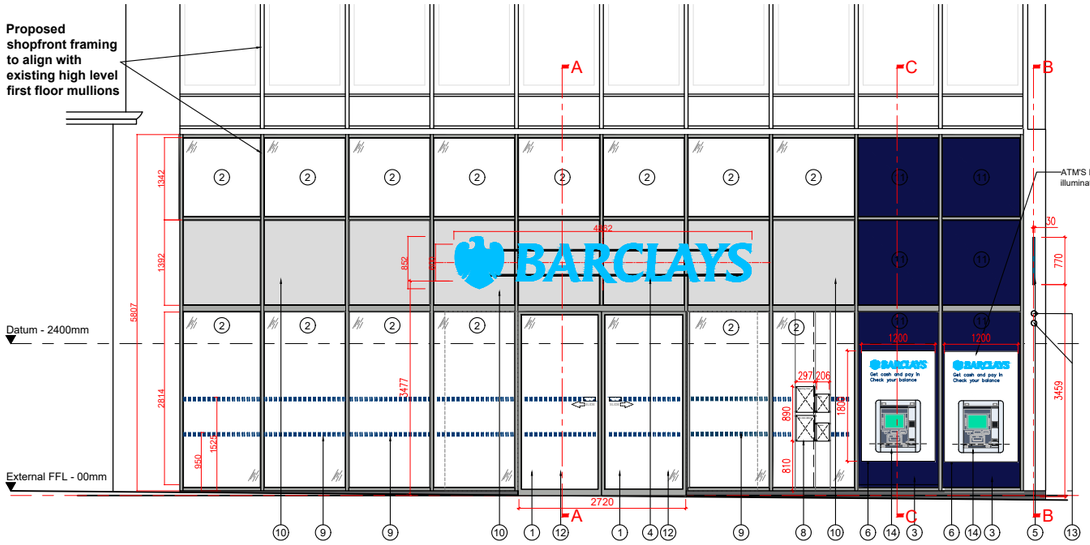


FRONT ELEVATION


△ ENTRANCE

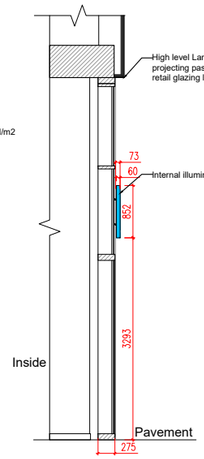


SECTION "A-A"
FASCIA SIGN

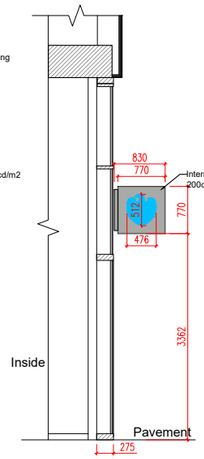

SECTION "B-B"
PROJECTING SIGN

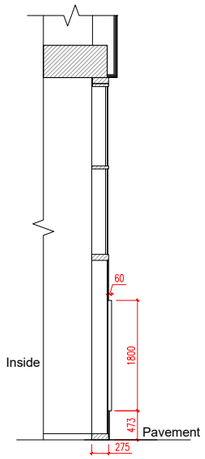

SECTION "C-C"
ATM SURROUND

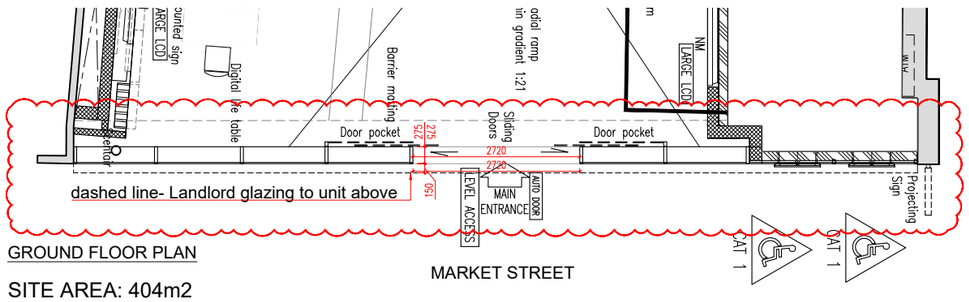

GROUND FLOOR PLAN

SITE AREA: 404m2

Proposed shopfront framing to align with existing high level first floor mullions

SCALE
0 1m 5m 10m

PLANNING

DATE :	REV	DRAWN	CHECKED	NOTES.
15.10.2024	J	PH	-	Update with RM email 09.10.24
19.09.2024	H	ICT	-	Material changes to items 3, 10 & 11. Projecting sign thickness reduced.
17.09.2024	G	ICT	-	Statutory status updated. Sections annotated.
12.09.2024	F	ICT	-	Signage materials added to notes.
11.09.2024	E	ICT	-	New ATM's added. Shopfront sections added
29.08.2024	D	ICT	-	Drawing stamp updated to FSD only.
06.08.2024	C	GM	ICT	Revised following: Shopfront Plan added with new facade new mullions 270x50mm. New Aluminium panels to ATMs Attractor panel omitted
17.07.2024	B	SW	ICT	Revised following: 240710 Barclays Shopfront Project Combined Comments RGB. Attractor panel removed and notes updated.

Project
MANCHESTER MKT. ST.
86 MARKET STREET
MANCHESTER
M1 1PD
PIM No.11737

BARCLAYS

Drawing Title
FRONT ELEVATION
AS PROPOSED
DAMAGE MITIGATION 2024

Branch Sort Code	Branch ID	Supplier Project No	
Scale 1:100 @A3	Drawn ICT	Checked –	Date 04/07/2024
Drg.No DH109452_031			Revision J

Architectural Practice: