
0 5m 10m
1m 2m 3m 4m 6m 7m 8m 9m

Site Extents

Totem and Digital Information Boards are indicative and will be subject to a separate advertisement consent application.

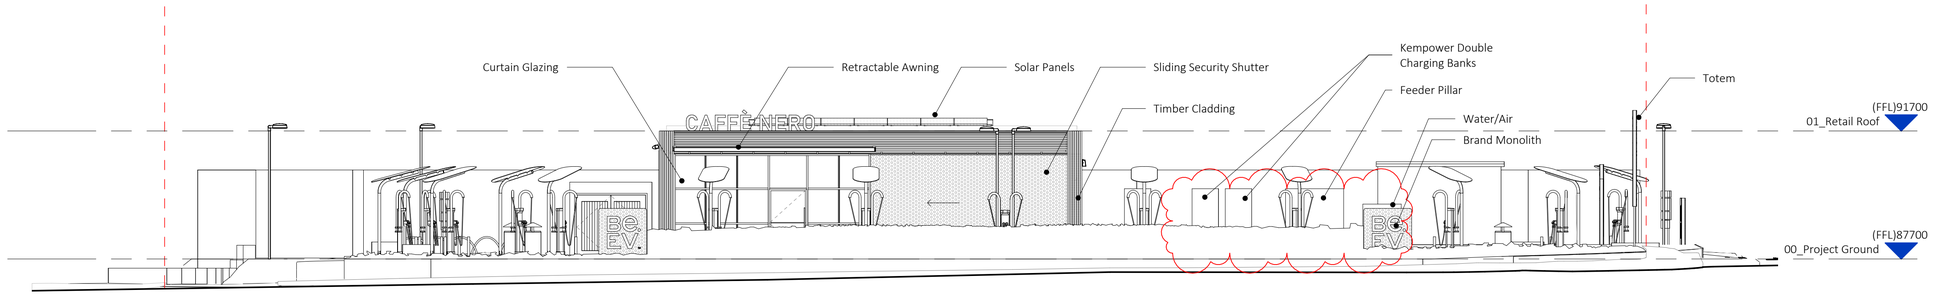

1
1 : 100 PROPOSED South Elevation (Planning)

rev	date	description	revised by	audited by
P8	2024.09.04	ISSUE for NMA	LL	EL
P7	2024.06.13	ISSUE Planning	LL	EL
P6	2024.04.19	ISSUE Planning	CW	LL
P5	2024.04.18	Issue to Planning Consultant	CW	LL
P4	2024.04.17	Issue to Planning Consultant	CW	LL
P3	2024.04.12	Draft Issue to Consultants	CW	LL
P2	2024.03.26	Draft Issue to Consultants	CW	LL
P1	2023.03.24	ISSUE Add Material Details	LL	EL

stage	drawing title	suitability code
PLANNING	PROPOSED SOUTH ELEVATION	S2

CONTRACTORS ARE NOT TO SCALE DIMENSIONS FROM THIS DRAWING

ARCHITECT
that
68-80 Hanbury Street
London
E1 5JL
+44 207 081 4316
info@architectthat.com
www.architectthat.com

THIS DRAWING IS COPYRIGHT

client	project
Be.EV	Reliance Street, Manchester, M40 1EZ

scale	drawn by	audited by	job no originator zone level type role dwg no	revision
As indicated @ A1	LL	EL	612 - AT - ZZ - XX - DR - A - 3.2003	P8