
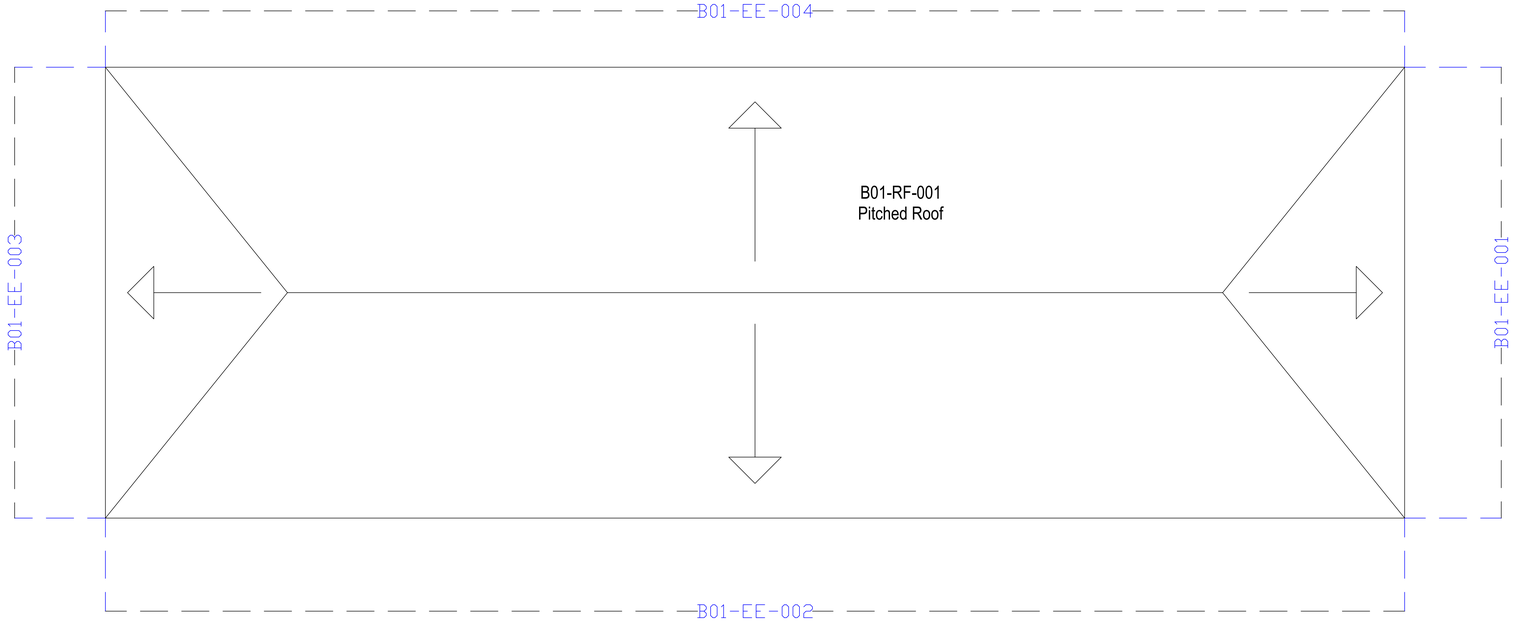


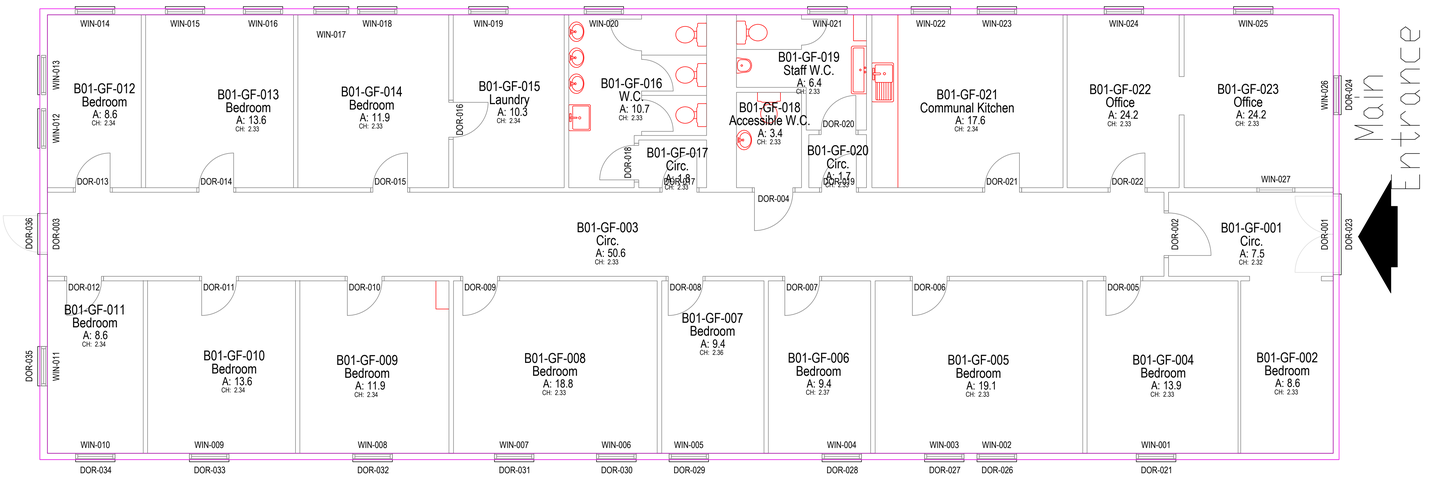

Main Building
B01

The Longmire Centre (Former Sharston YOS)

The Longmire Centre (Former Sharston YOS)
010023054470

Total site area:

Gross external area:	311.9
Gross internal area:	300.3
Total room area:	287.3
Net internal area:	205.2
Building footprint area:	311.9

NOTES
1. All dimensions are in millimetres unless otherwise stated
2. This drawing is to be read with all other relevant documentation
3. Do not scale from this drawing, all measurement data should be taken directly from the model

No part of this drawing or data file may be reproduced without prior written permission of the Manchester City Council or approved representative.

1:50
0 1m 2m 3m 4m 5m

MANCHESTER CITY COUNCIL

Capital Programmes Division

Manchester City Council
PO Box 532, Town Hall
Manchester
M60 2LA

DRAWING STATUS: Information

PROPERTY TITLE: The Longmire Centre (Former Sharston YOS)
181, Longley Lane, Northenden, Manchester
M22 4HY

UPRN: 010023054470
DFE NO.: 0000

PROJECT TITLE: N/A

DRAWING TITLE: Floor Plans

JOB NO.: XX/00000
DATE: 14/02/2022
REV:

SCALE: 1:50@A0
AUTHOR: J Crowley
CHECKED BY:
APPROVED BY:

DRAWING NO.: TLC-MCC-B01-ZZ-DR-A-0010