



PROPOSED MARKET STREET (NORTH) ELEVATION B EXCERPT **1:50**

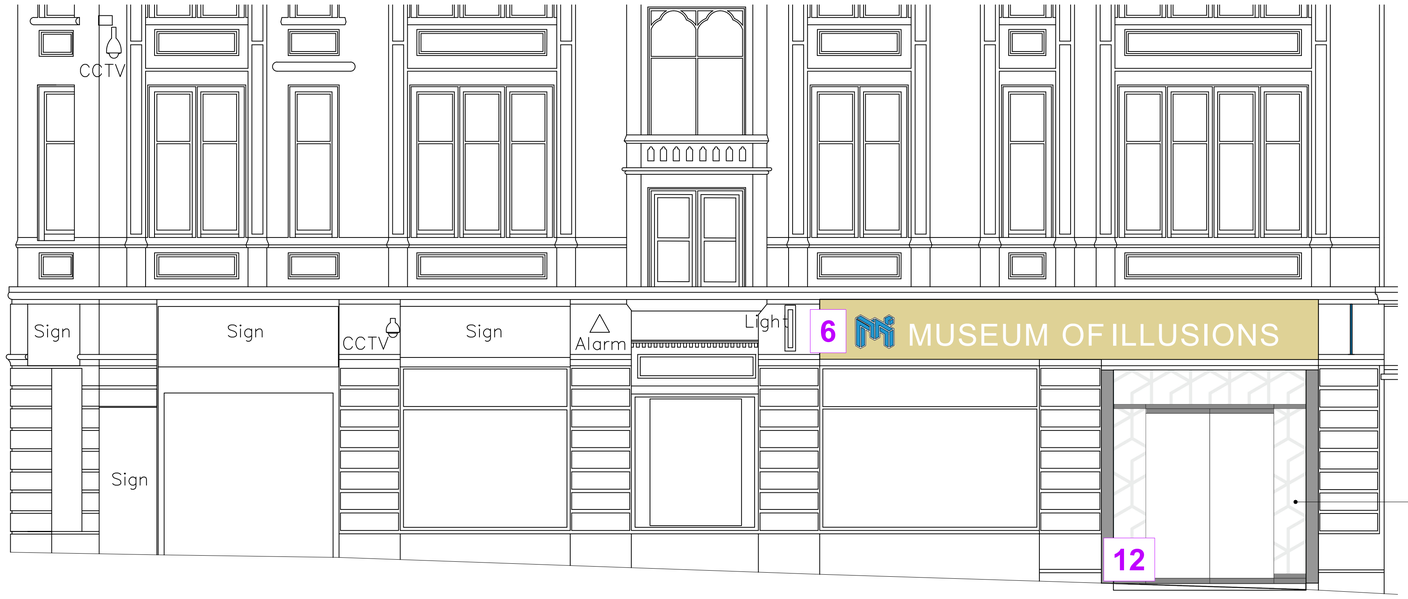


12 **ILLUMINATED LED ALUBOND MASK TO MARKET STREET WITH CUT OUT GRID AND PRINTED VINYL** **1:50**

3140mm x 730mm

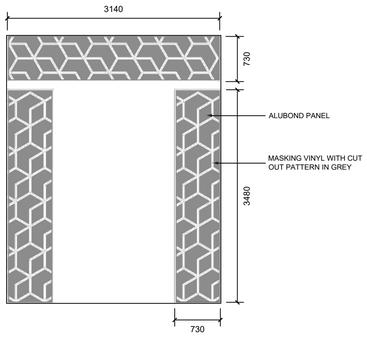


NORTH FACING ILLUMINATED LED SIGN LETTERS TO MARKET STREET WITH ILLUMINATED M LOGO SIGN **1:20**

8140mm x 900mm ILLUMINATED TEXT AND MUSEUM OF ILLUSIONS LOGO

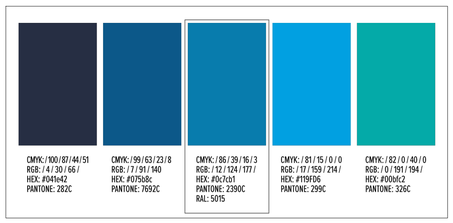

PROPOSED SIGNAGE COLOUR PALETTE

Do not scale from this drawing.
The contractor is to check all dimensions on site and report any discrepencies to MHA.
© 2024 Michael Hyde and Associates. All rights reserved. This drawing has been produced for Museum of Illusions for 58-66 Market Street, and is not intended for use by any other person or any other purpose.
MHA Architects is a trading name of Michael Hyde and Associates, a limited company registered in England and Wales under company number 11789091 whose registered office is at Suite 1B, 70 Spring Gardens, Manchester, M2 2BQ.

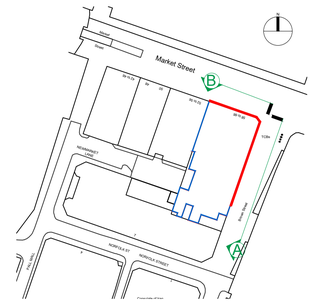


KEY SITE PLAN **1:1250**

GENERAL NOTES

THIS DRAWING IS TO BE READ IN CONJUNCTION WITH ALL OTHER ASSOCIATED ARCHITECTURAL PLANS AND ELEVATION DRAWINGS FORMING THE ADVERT CONSENT PLANNING APPLICATION PACK.

ALL SIGN DIMENSIONS ARE APPROXIMATE BASED ON SURVEY INFORMATION AND TO BE SITE VERIFIED PRIOR TO FABRICATION AND INSTALLATION.

ALL WINDOW VINYL'S TO HAVE ANTI VANDAL LAMINATE.

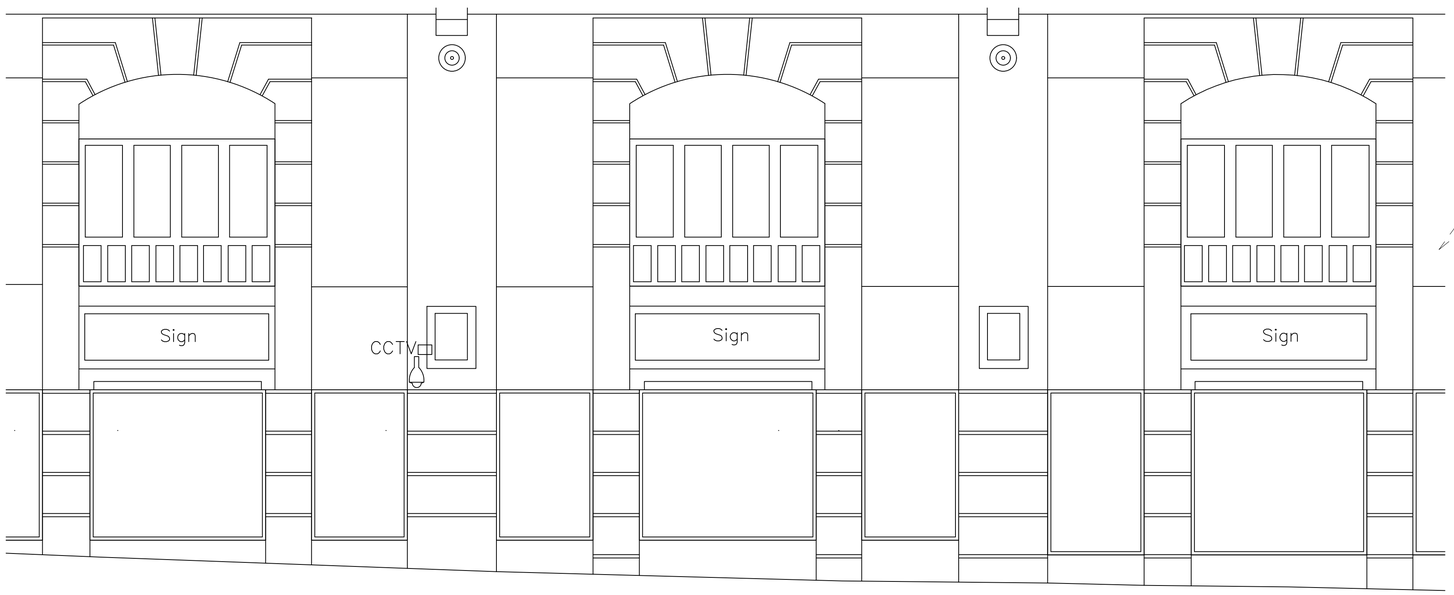

PROPOSED BROWN STREET (EAST) ELEVATION A EXCERPT **1:100**

PROPOSED SIGNAGE DETAILS

BREAK LINE



0 2 4 6 8 10m

1:100

REV	DATE	DESCRIPTION	DRN	CHK
P4	2024-09-04	Working hours vinyl omitted.	JP	JL
P3	2024-07-18	Omission of Illuminaed box signage and Addition of Illuminated LED Sign letters and M Logo Sign. Omission of Projection Banners, Window Vinyl and Outdoor LED Video Wall, addition of Projecting Blade Signage Elevation	IA	JP
P2	2024-06-05		IA	JP
P1	2024-03-20	Initial issue	LM	LM

CLIENT

Museum of Illusions

PROJECT TITLE

58-66 Market Street,
Manchester, M1 1PW

TITLE

Proposed Signage Details

SUITABILITY

For Information

DRAWN / CHECKED	INITIAL ISSUE DATE	SCALE
LM / LM	03 2024	1:100 @ A1

DRAWING ID

Project	Originator	Volume	Level	Type	Role	Number	Status	Revision
1ML01	MHA	XX	XX	DR	A	SK010	S2	P4

mha ARCHITECTS
Suite 1B
70 Spring Gardens
Manchester
M2 2BQ
t +44 (0)161 834 1018
f +44 (0)161 834 4798
e contact@mhaarchitects.com
w www.mhaarchitects.com